


EC152113

This drawing is the copyright of Harding Neil & Watson, Architects.
All dimensions must be verified on site prior to construction.
Do not scale this drawing except for Planning Application purposes.
Ordinance Survey Licence No. 100000020


Rev / Amendments	By	Chkd	Date
A Double Doors Added to Classroom	S.J.L	P.W	18/10/13

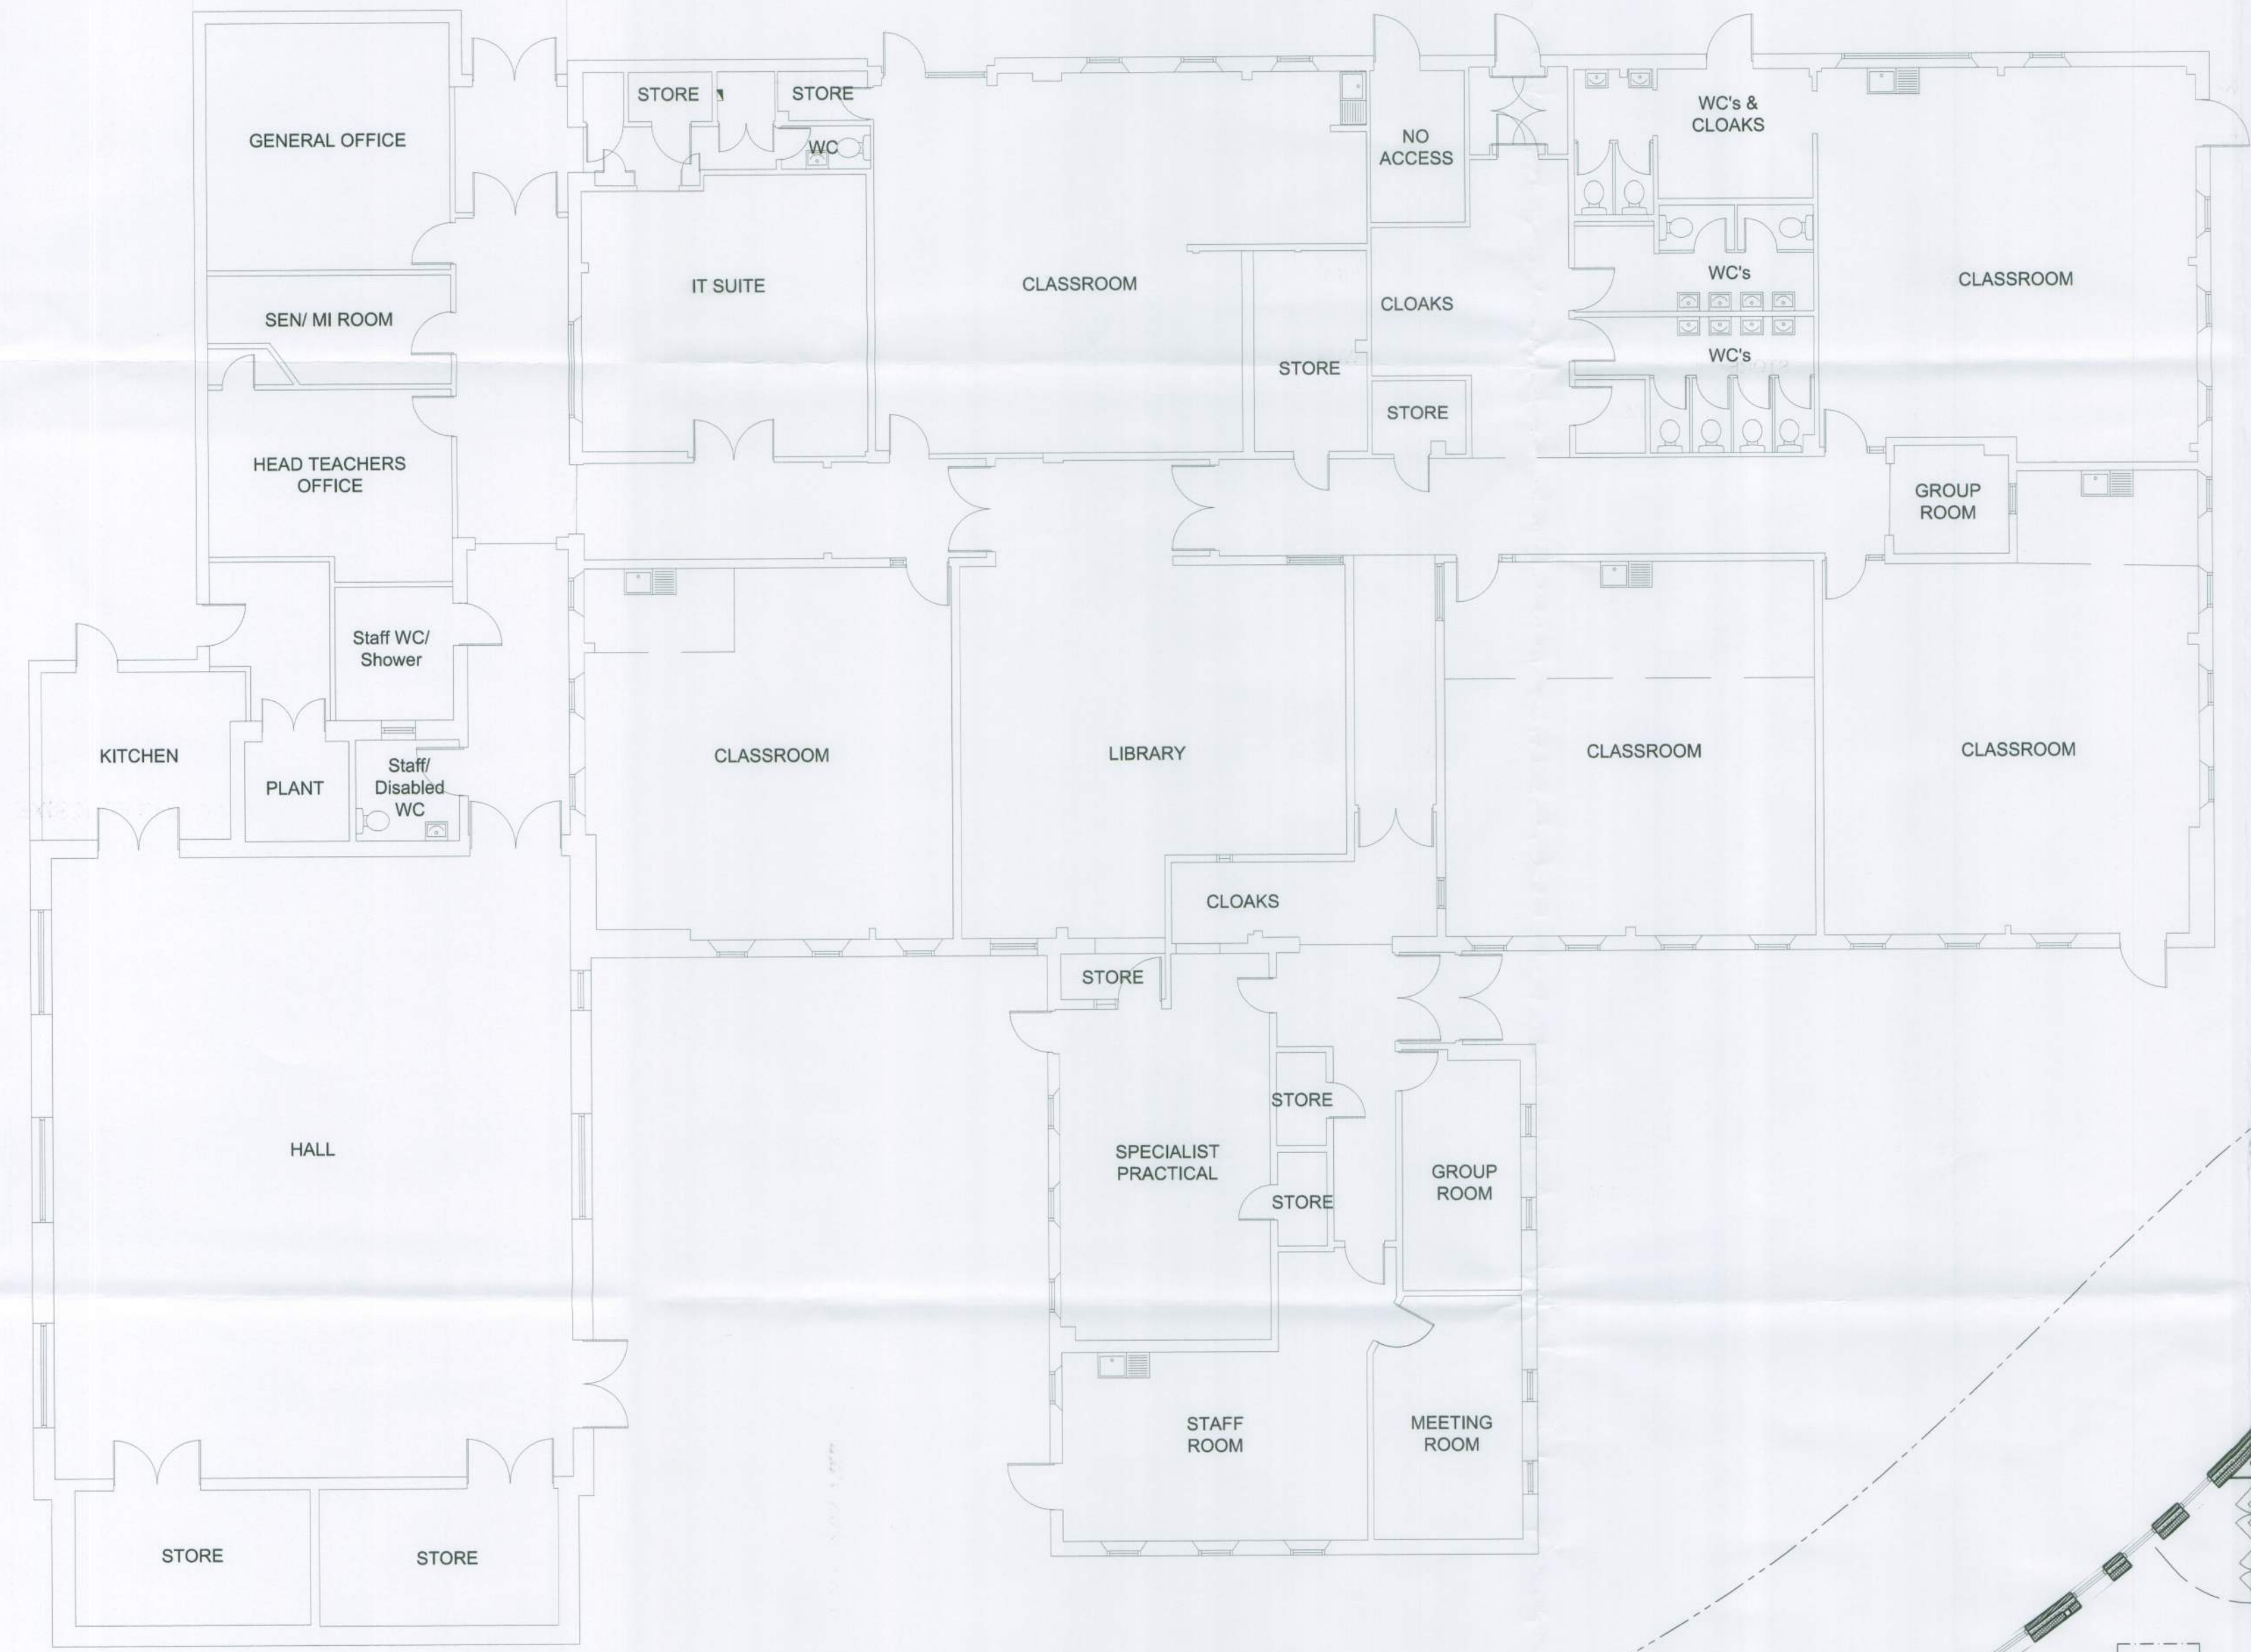

EXISTING BUILDING PLAN



PROPOSED BUILDING PLAN

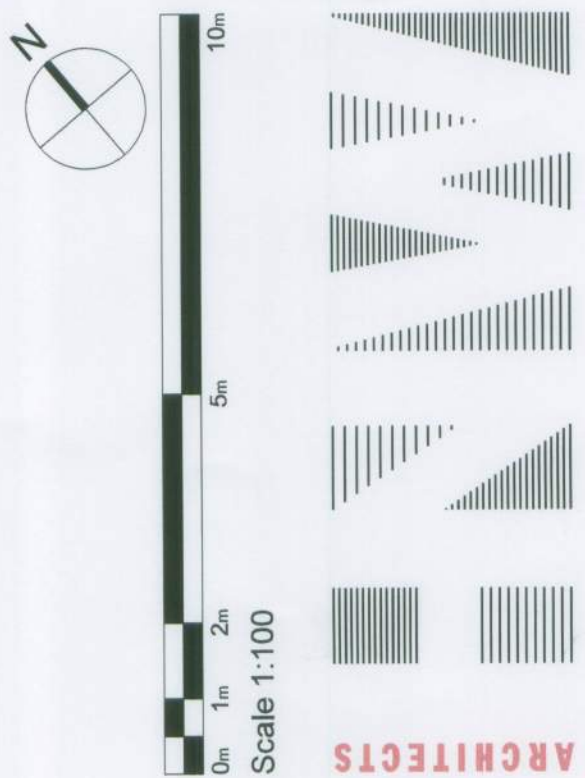

HNW Architects, 11 West Pallant, Chichester, West Sussex, PO19 1TB
Tel: 01243 533300 Fax: 01243 533311 E-mail: hnw@hnw.co.uk www.hnw.co.uk

Project
**EASTERGATE PRIMARY SCHOOL
EARLY YEARS
EXTENSION**

Drawing Title
EXISTING & PROPOSED PLANS

Drawing Status	PLANNING	Drawing No.	13015	Project No.	P007	Revision	A
Scale	1:100 @ A1	Drawn By	CP	Date	JULY 2013	Checked By	SJL
Date	JULY 2013	Drawn By	CP	Date	JULY 2013	Checked By	SJL
Date	JULY 2013	Drawn By	CP	Date	JULY 2013	Checked By	SJL