
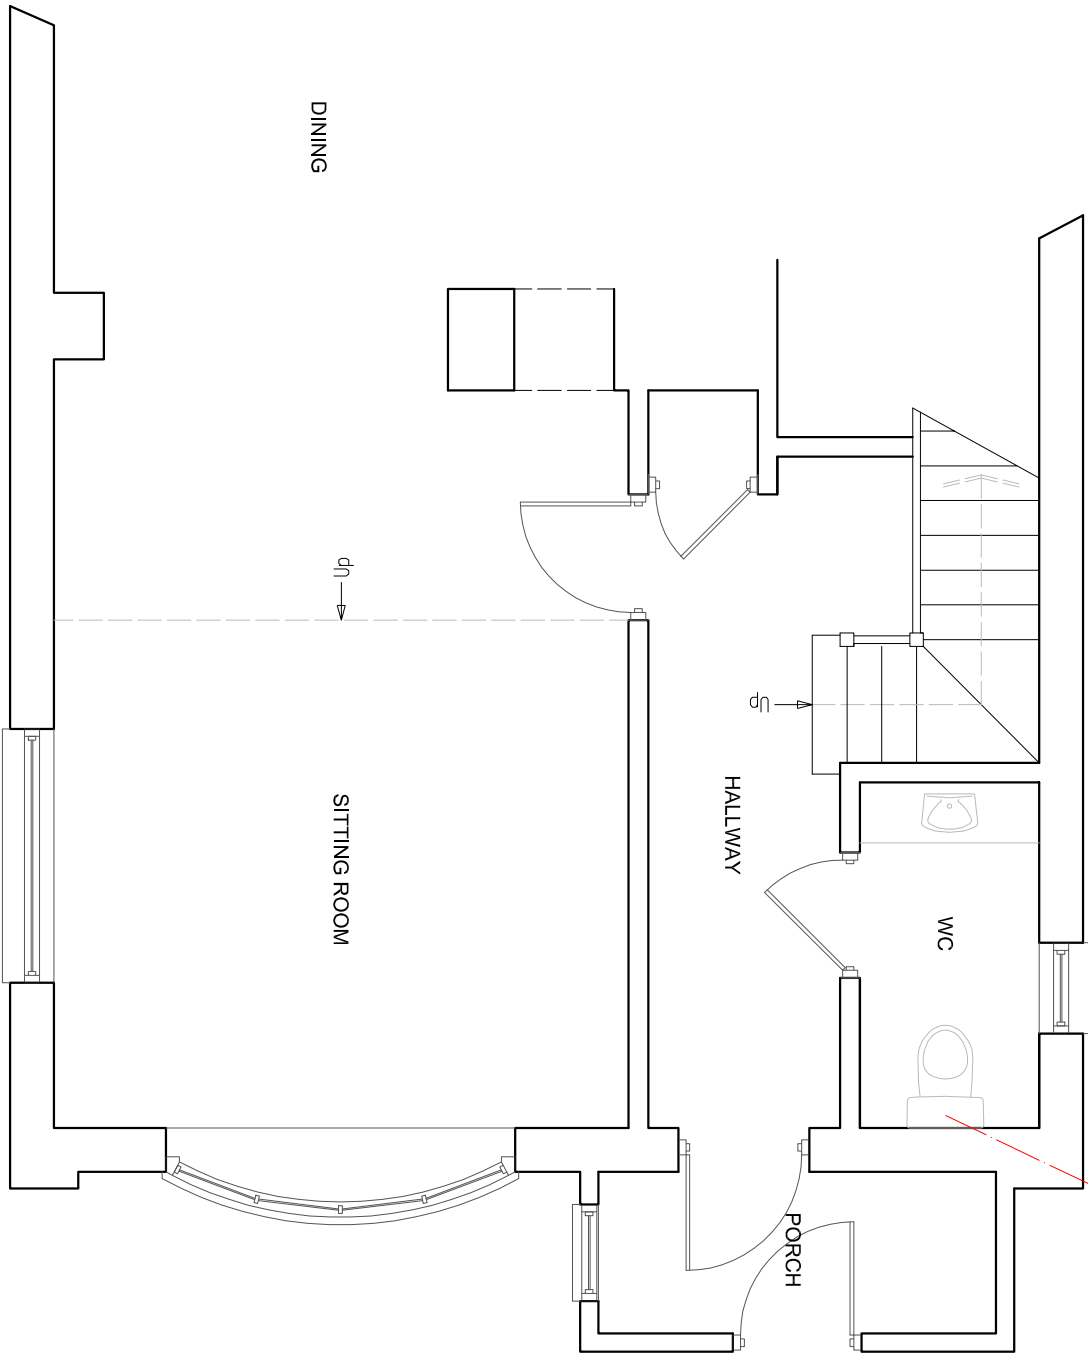


Boundary.

Existing FW MH.
I. L. = Unknown.

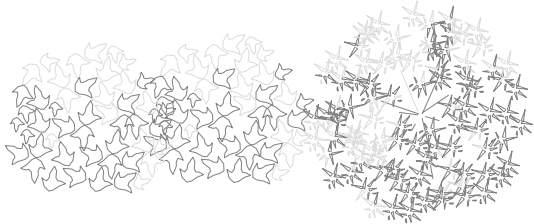

DINING


SITTING ROOM

HALLWAY

WC

PORCH

Boundary.

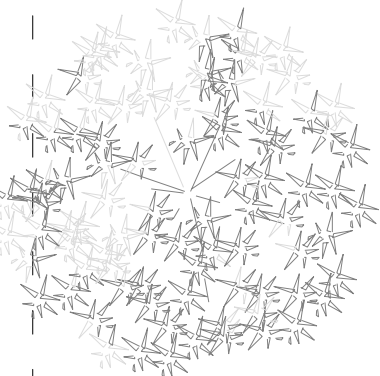

EXISTING GROUND FLOOR PLAN



SUSSEX BUILDING CONSULTANCY LIMITED

FLINTSTONES, BARNHAM ROAD,
EASTERGATE, WEST SUSSEX.

SCALE - 1/50 REV - DATE - 01/08/2018



3 NORTHCOTE ROAD
BOGNOR REGIS
PO21 5LZ
TEL/FAX - (01243) 861379