


NOTES


ROOF - Interlocking concrete tiles to pitched roof and felled flat roofing to porch.

WALLS - Dark coloured face brickwork.


WINDOWS/DOORS - 'Mahogany effect' PVC framed double glazed units.

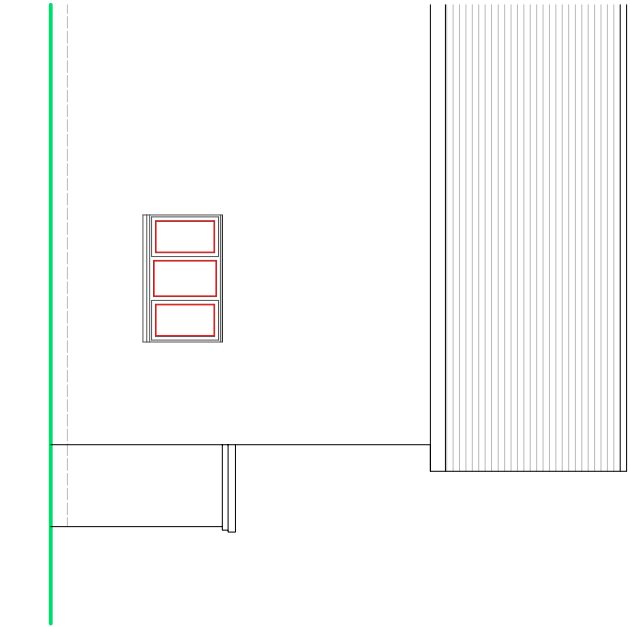

SIDE ELEVATION

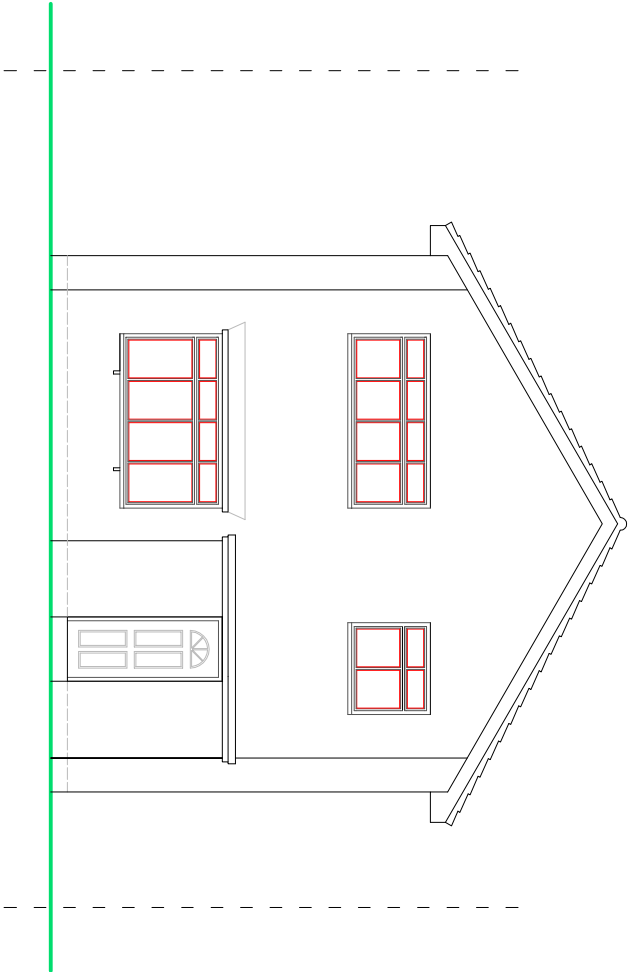


FRONT ELEVATION

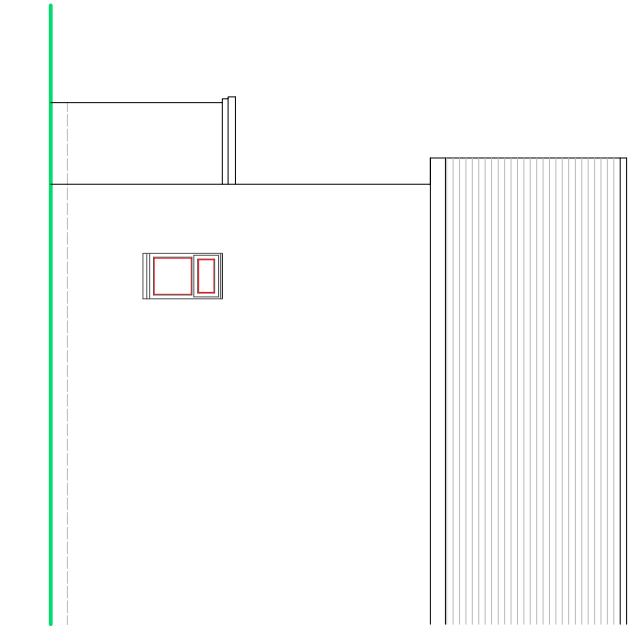

SIDE ELEVATION

SCALE

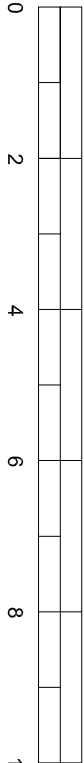

METRES

EXISTING ELEVATIONS

SUSSEX BUILDING CONSULTANCY LIMITED

FLINTSTONES, BARNHAM ROAD,
EASTERGATE, WEST SUSSEX.

SCALE - 1/100 REV - DATE - 01/08/2018



Partner
LABC

31 NORTHCOTE ROAD
PO21 9LZ NESS
TEL - (01243) 861379