


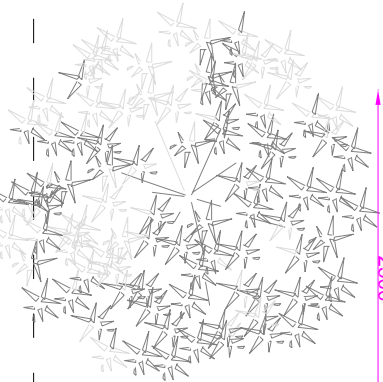

Boundary.

Stub stack.

W/C

HALLWAY



d) .

DINING

SITTING ROOM

New stud wall.

Remove part of old external wall and provide beam support above to engineers detail and calculations.

New window.

2500

PROPOSED GROUND FLOOR PLAN

SCALE

0
1
2
3
4
5

METRES

SUSSEX BUILDING CONSULTANCY LIMITED

FLINTSTONES, BARNHAM ROAD,
EASTERGATE, WEST SUSSEX.

SCALE - 1/50 REV - B DATE - 13/08/2018



3 NORTHCOTE ROAD
BOGNOR REGIS
PO21 5LZ
TEL/FAX - (01243) 861379