


NOTES


ROOF - Interlocking concrete tiles to pitched roof to match existing.

WALLS - Drak coloured face brickwork to match.


WINDOWS/DOORS - 'Mahogany effect' PVC framed double glazed units to match.

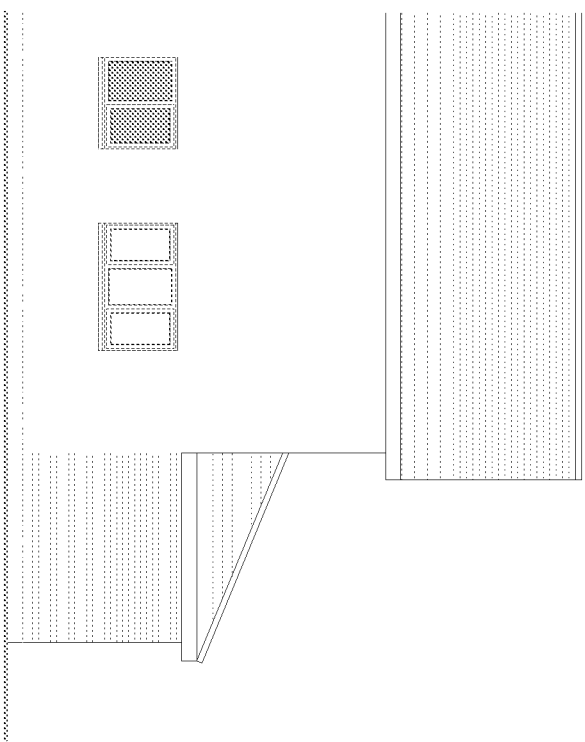

SIDE ELEVATION

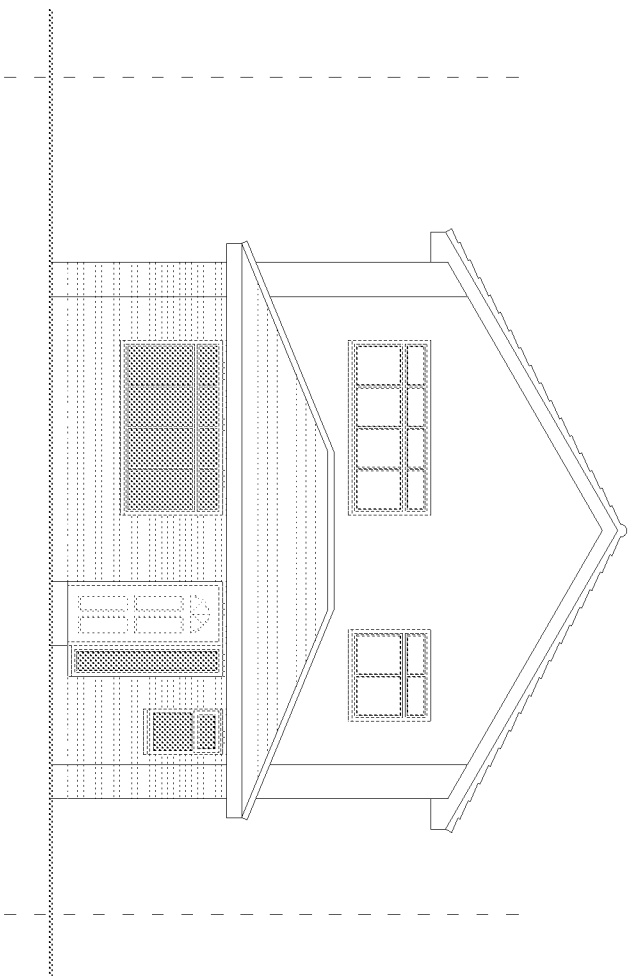


PROPOSED ELEVATION

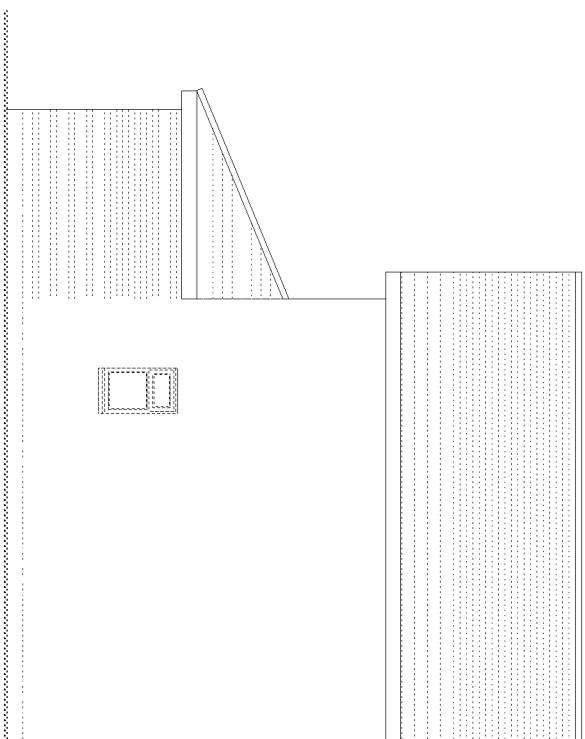

SIDE ELEVATION

SCALE

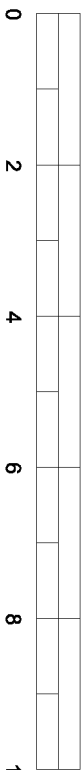

METRES



SUSSEX BUILDING CONSULTANCY LIMITED

FLINTSTONES, BARNHAM ROAD,
EASTERGATE, WEST SUSSEX.

SCALE - 1/100 REV - A DATE - 13/08/2018



LABC

3 NORTHCOTE ROAD
BOGNOR REGIS
PO21 5LZ
TEL - (01243) 861379