


NOTES


ROOF - Interlocking concrete tiles to pitched roof to match existing.

WALLS - Dark coloured face brickwork to match.


WINDOWS/DOORS - 'Mahogany effect' PVC framed double glazed units to match.

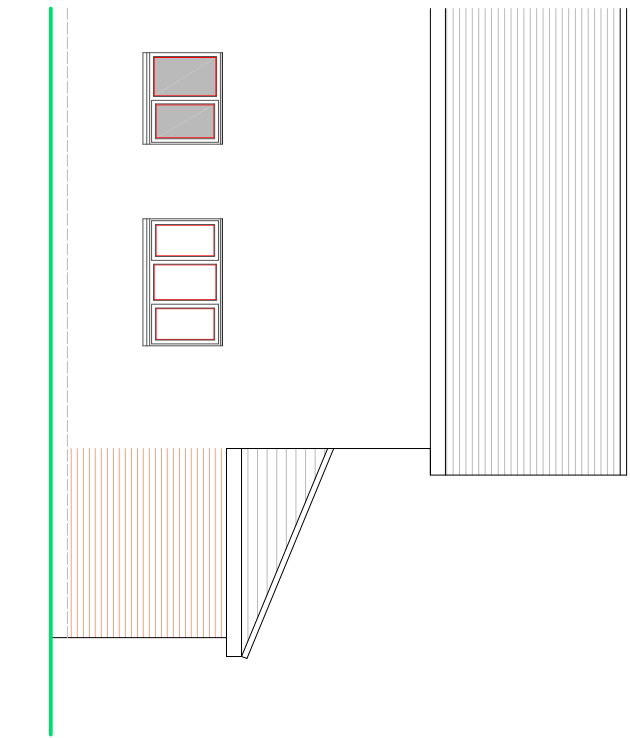

SIDE ELEVATION

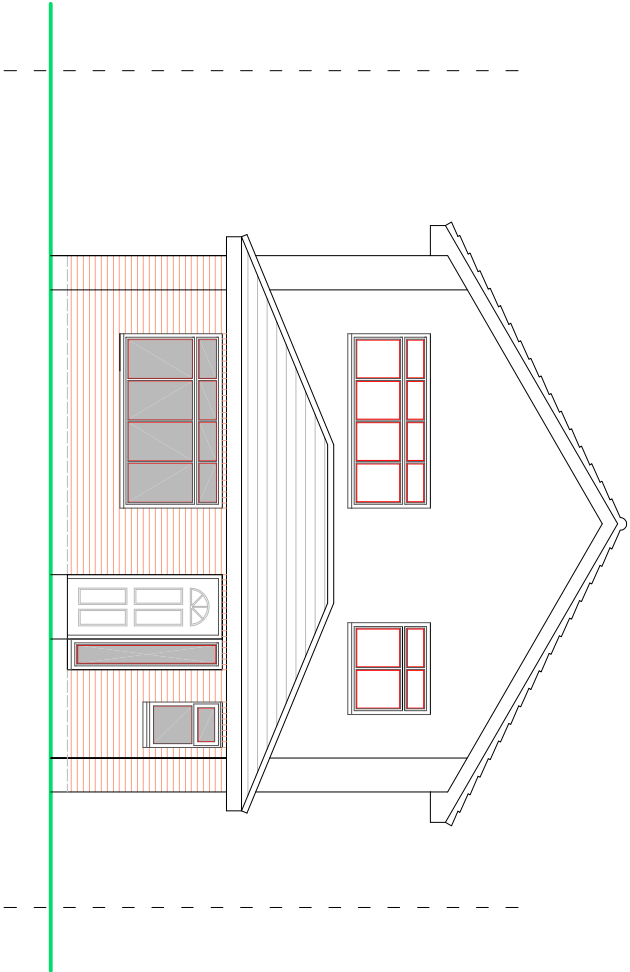


PROPOSED ELEVATION

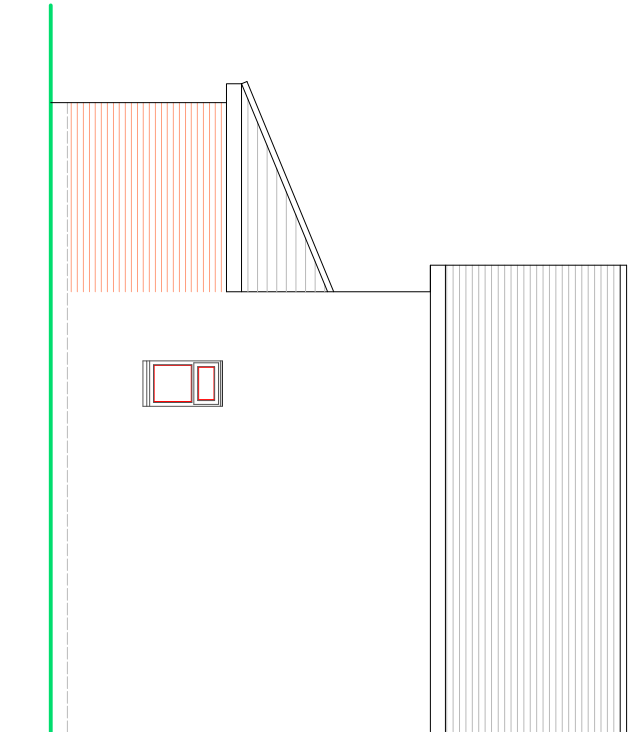

SIDE ELEVATION

SCALE

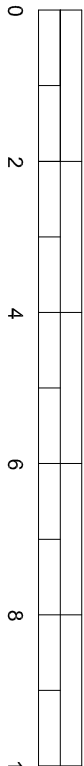

METRES

PROPOSED ELEVATIONS

SUSSEX BUILDING CONSULTANCY LIMITED

FLINTSTONES, BARNHAM ROAD,
EASTERGATE, WEST SUSSEX.

SCALE - 1/100 REV - A DATE - 13/08/2018

Partner

LABC

3 NORTHCOTE ROAD
PO21 9LZ NESS

TEL - (01243) 861379

ARUN DISTRICT COUNCIL EG/66/18/HH