



NOTES:
Dimensions to be checked on site before commencing work.
Any discrepancies shall be reported to the architect immediately.
Do not scale from these drawings except for planning purposes.
Use figured dimensions only.
Where applicable this drawing is to be read in conjunction with other consultant drawings.
This drawing is the copyright of hda projects ltd.

ARUN DISTRICT COUNCIL			
No.	EG	68	07
Received			

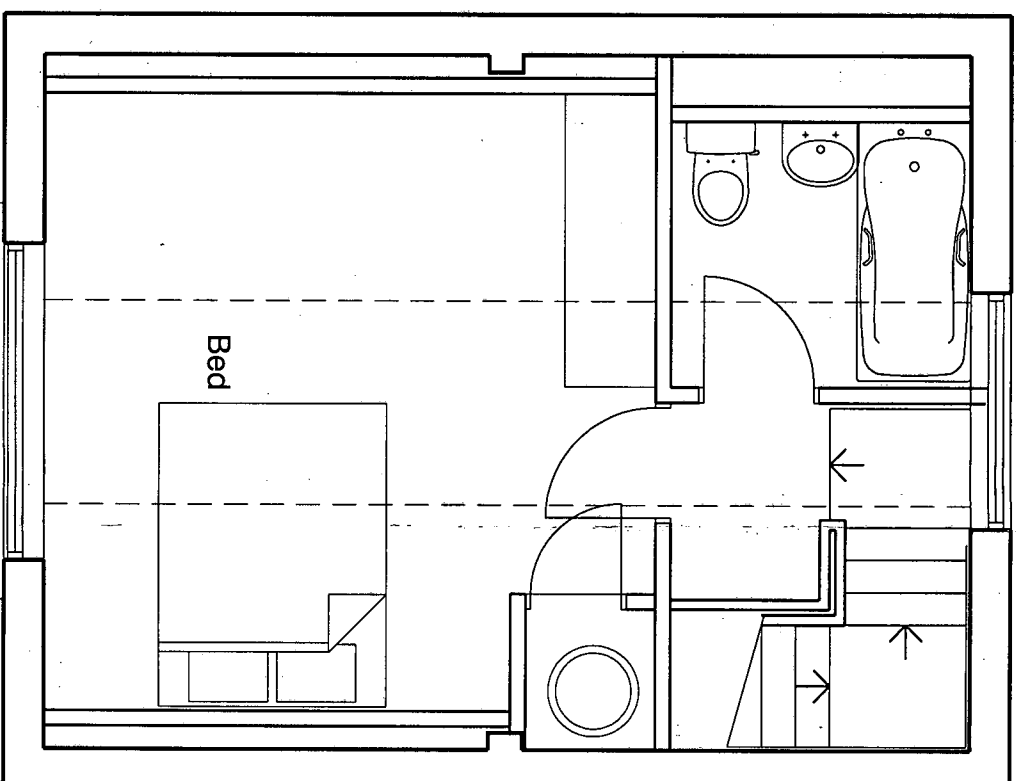

New First Floor

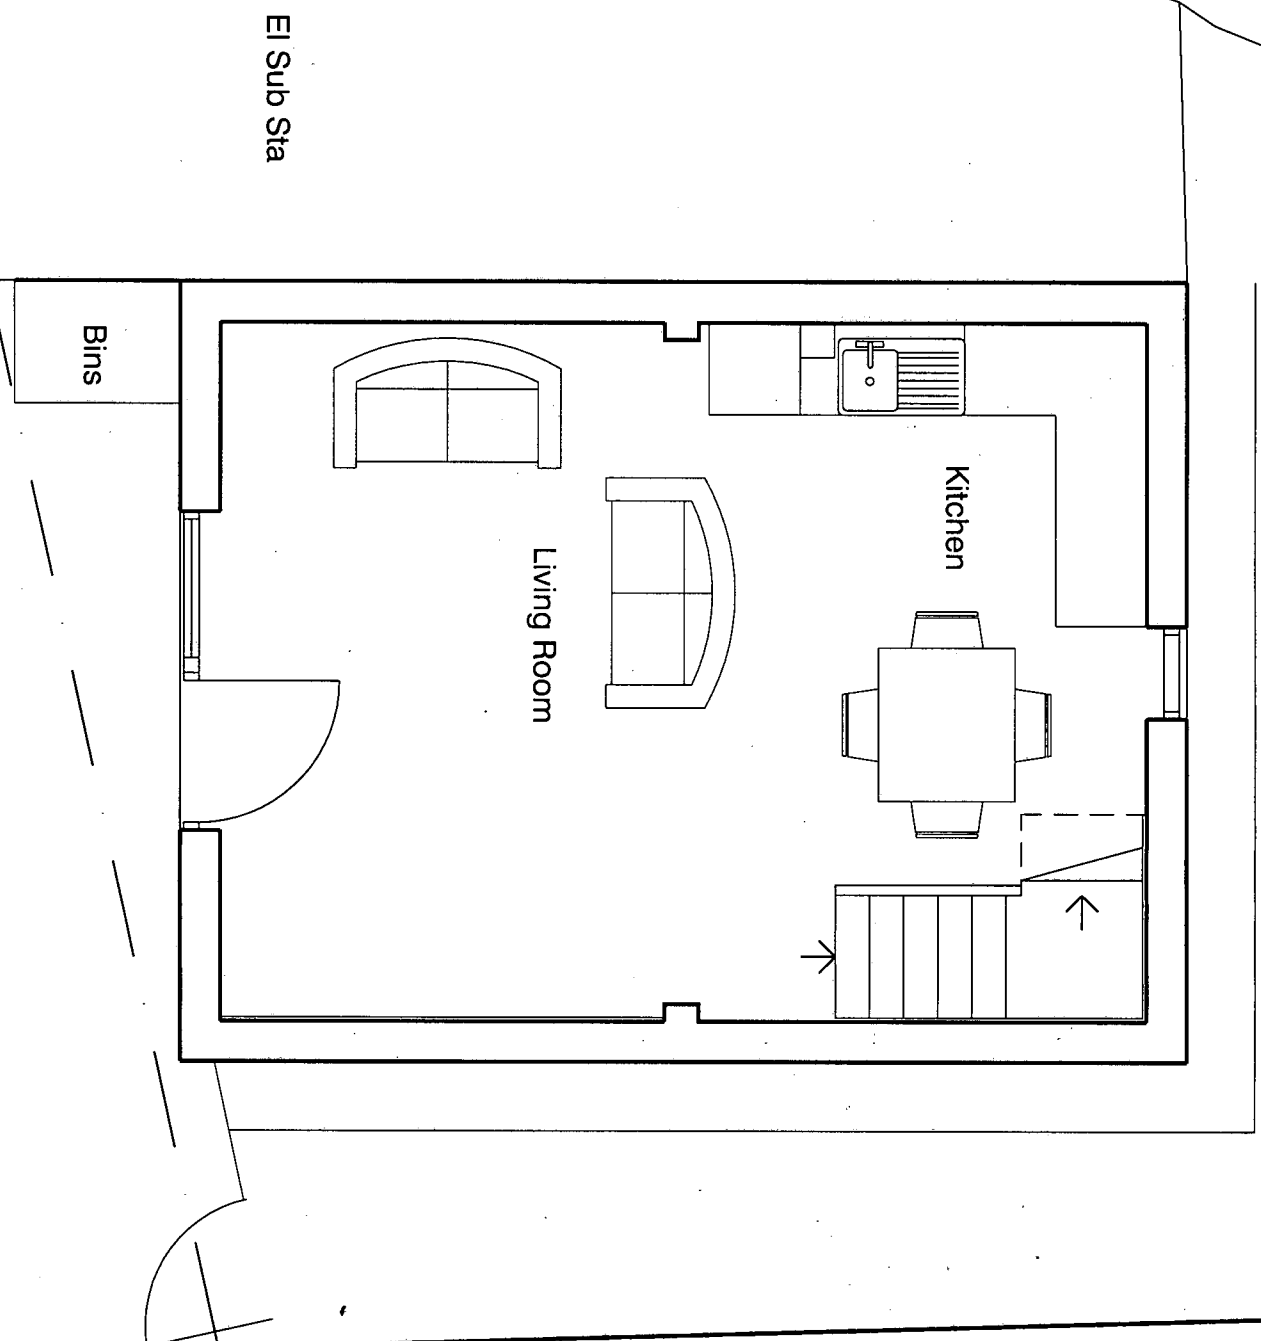

Ground Floor

El Sub Sta

Bins



Unit One • Broadbridge Business Centre • Delling Lane
Bosham • Chichester • West Sussex • PO18 8NF
Tel: 44 (0) 1243 574600 • Fax: 44 (0) 1243 574603
e-mail: hda.projects@btinternet.com

For
John Fenton + P Anthony

Project
The Barn
Barnham Road
PO22 0ER

Title
Change of use to residential
Floor Plans

Date	Drawn	Scale	Checked
Oct 2007	WFM	1 : 50 @ A3	WFM
Job Number	Profile	Drawing Number	Revision
07054	P	03	