


This drawing and its contents are the strict copyright of Architectura Design. No reproduction without permission. Do not scale. Written dimensions to be used where given. All dimensions and details to be checked on site. FOR PLANNING PURPOSES ONLY




Location Plan
Scale 1 : 1250

Serial Number 121206
©Crown Copyright and database right 2017
Ordnance Survey License: 100048957
Reproduction in whole or part is prohibited
without the prior permission of Ordnance Survey

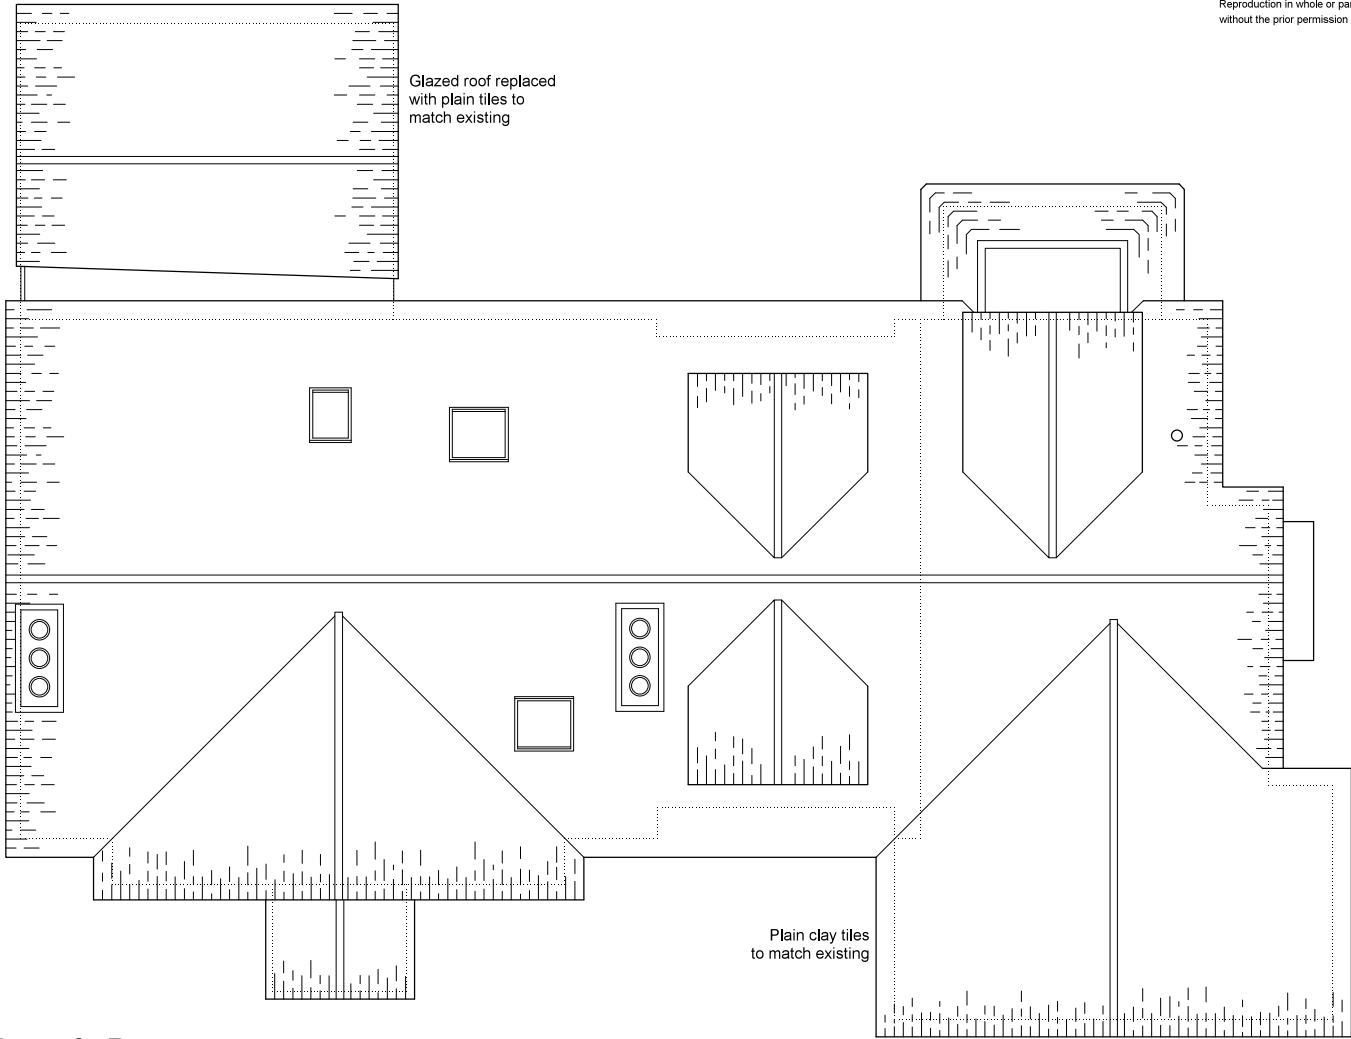

Roof Plan

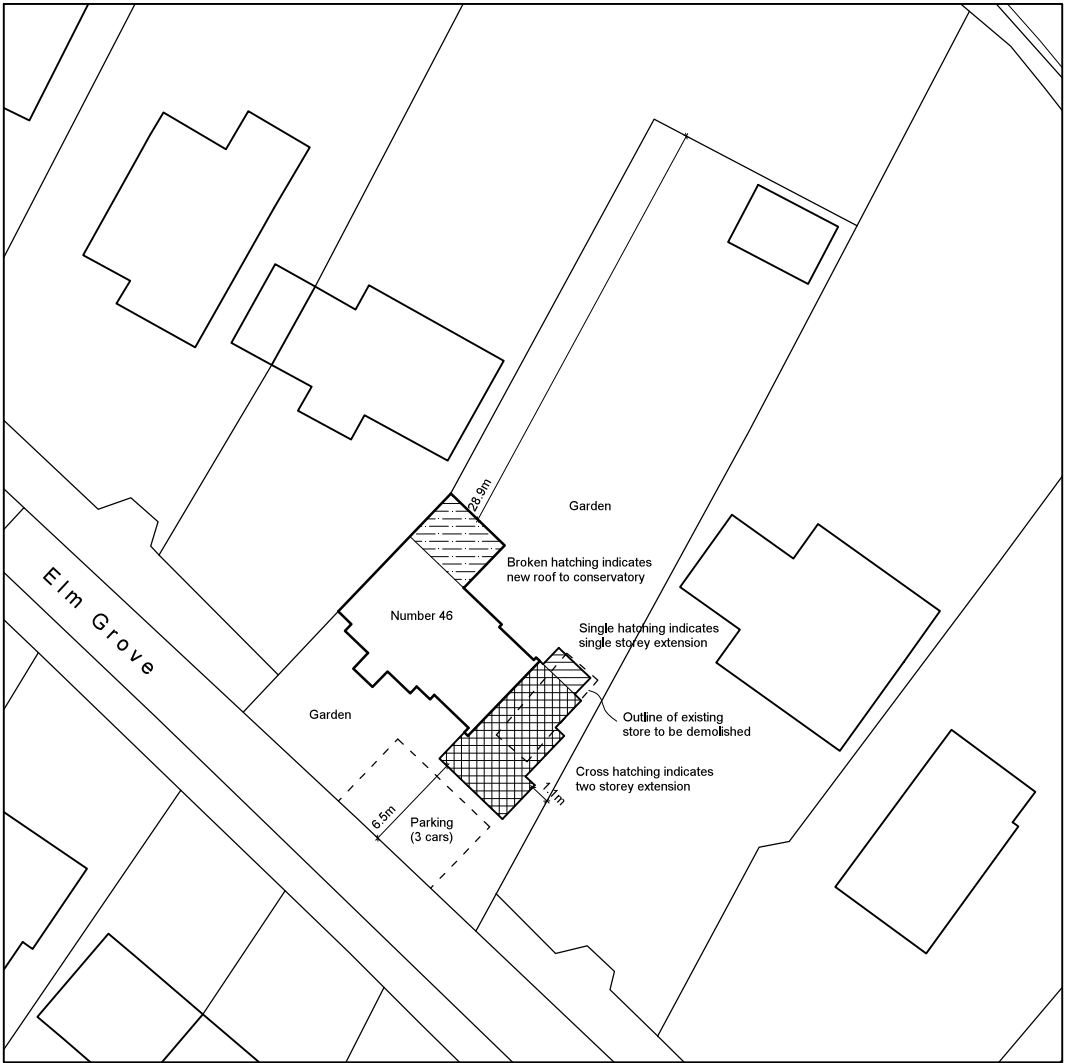

Block Plan
Scale 1 : 500

0 1 2 3 4 metres

Architectura
Architectural Design & Drawing Service

Proposed Extension and Alterations
at 46 Elm Grove, Barnham
for Mrs P Wycherley

Drawing P03 August 2017 Scale 1:100 / 1:500 / 1:1250 @ A3
Planning Drawing - Roof Plan, Block Plan & Location Plan