


This drawing and its contents are the strict copyright of Architectura Design. No reproduction without permission. Do not scale. Written dimensions to be used where given. All dimensions and details to be checked on site. FOR PLANNING PURPOSES ONLY

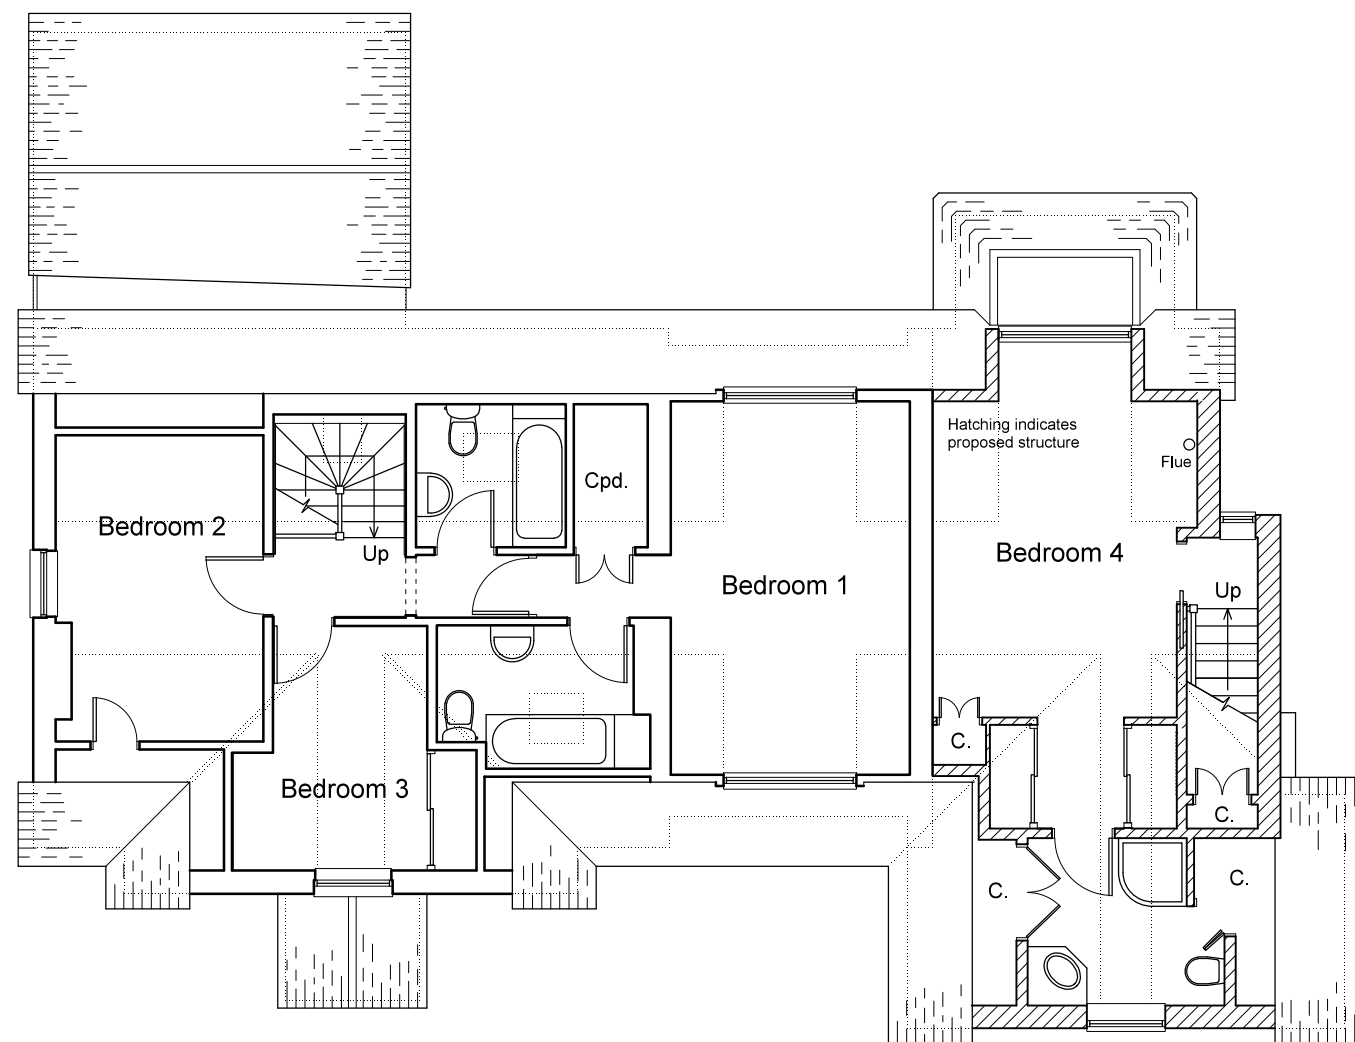

First Floor Plan



0 1 2 3 4 metres

Architectura
Architectural Design & Drawing Service

Proposed Extension and Alterations
at 46 Elm Grove, Barnham
for Mrs P Wycherley

Drawing P02 August 2017 Scale 1:100 @ A3
Planning Drawing - First Floor Plan & Elevations