



FLOOR PLAN OF SHED AND LOG STORE

SCALE 1 : 50

Shed and log store

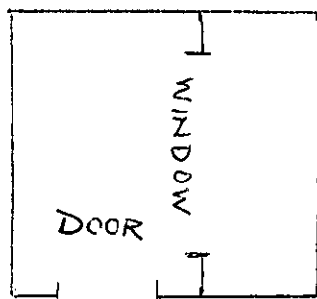

Width of shed 125 cm
Width of door 53 cm
Length of shed 188 cm
Length of window 124 cm

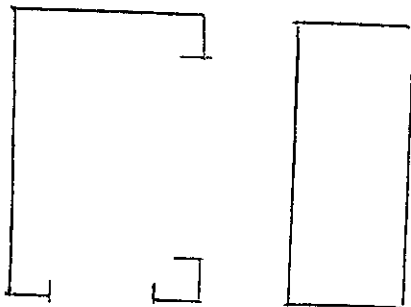

Shed

Log
store

Width of log store 60 cm
Length of log store 188 cm