




Ordnance Survey, (c) Crown Copyright 2011. All rights reserved. Licence number 100020449

LOCATION PLAN 1:1250

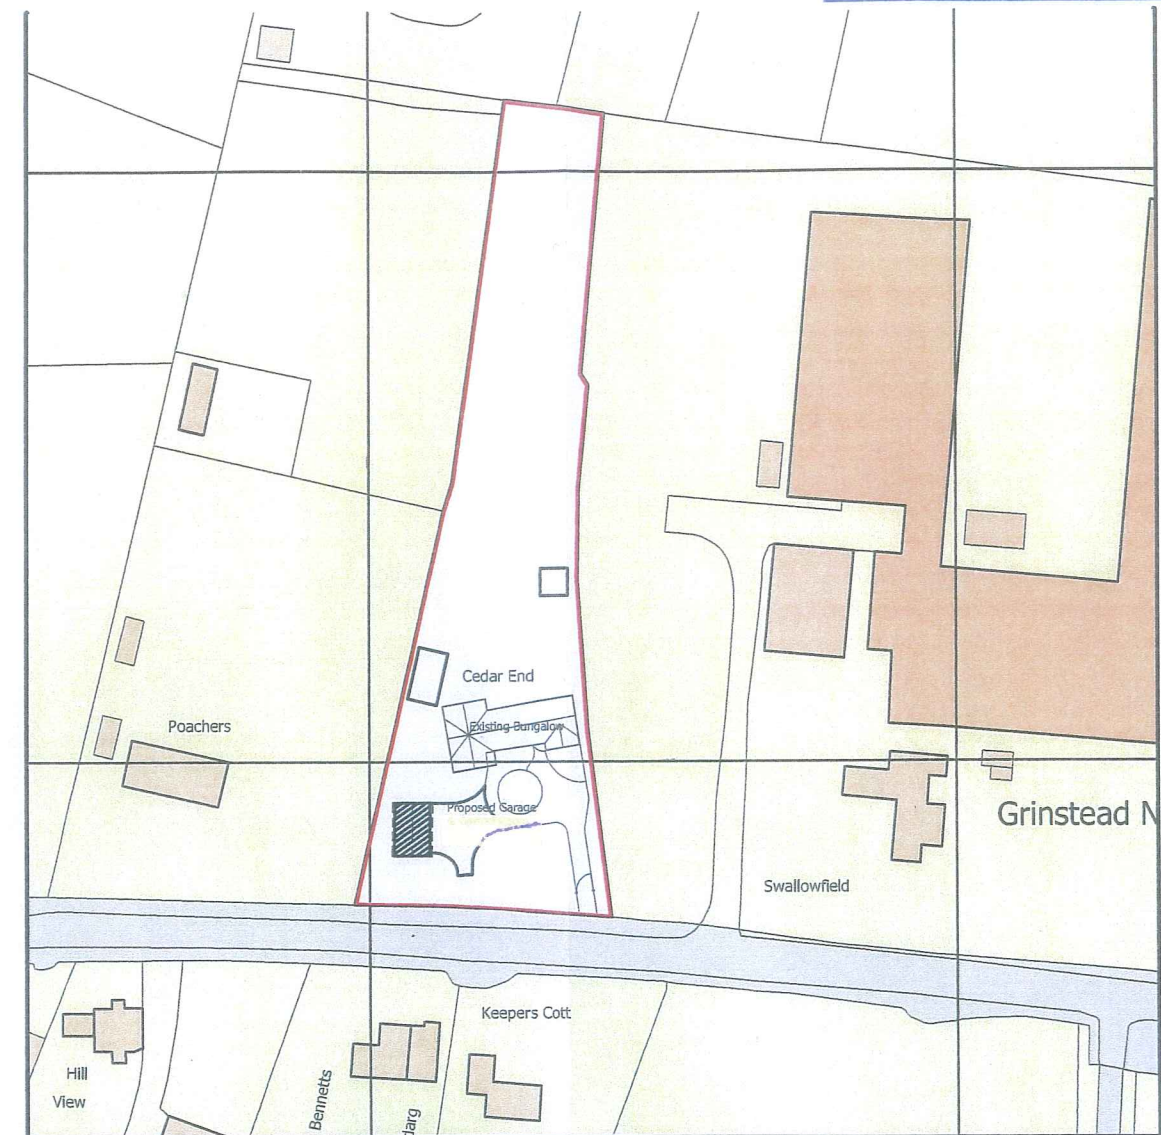

SITE PLAN 1:500



NOTE
DO NOT SCALE FROM THIS DRAWING. ALL DIMENSIONS
RELATING TO SUB-CONTRACTORS OR SUPPLIERS WORK
MUST BE CHECKED AND AGREED BETWEEN THE GENERAL
CONTRACTOR AND THE SUB-CONTRACTORS AND SUPPLIERS.
ALL DIMENSIONS ARE IN MILLIMETRES. IF IN DOUBT, THIS
DRAWING MAY BE SCALED FOR PLANNING PURPOSES ONLY.
ALL WORKS OR MATERIALS INDICATED ON THE DRAWING ARE
TO BE TO THE LATEST BRITISH STANDARDS AND ARE TO BE
CARRIED OUT IN ACCORDANCE WITH THE RELEVANT CODES
OF PRACTICE OR RECOGNIZED TRADE ASSOCIATION
RECOMMENDATIONS AND PUBLICATIONS. © THIS DRAWING IS
THE COPYRIGHT OF NASH AND PARTNERS LTD.



station approach, southgate, chichester, west sussex, po19 8ga
tel 01243 815720, fax 01243 784419, email: office@nashpl.com

Client **ERNEST & MARY YULE**
Chris & Sarah Wall

Location
**CEDAR END
EASTERGATE LANE
EASTERGATE**

Drawing Title **CAR PORT.**
PROPOSED

SITE & LOCATION PLAN

Date **DEC 2011** Drawn By **ARV** Scale **1:500 & 1:1250**

CAD file name
Cedar End Garage3.dwg

Drawing No **1125/SK-10** Revision **#**