
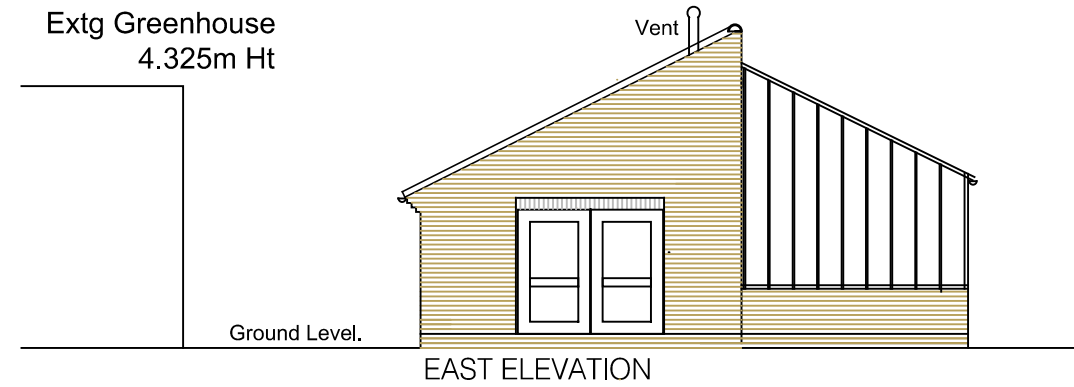
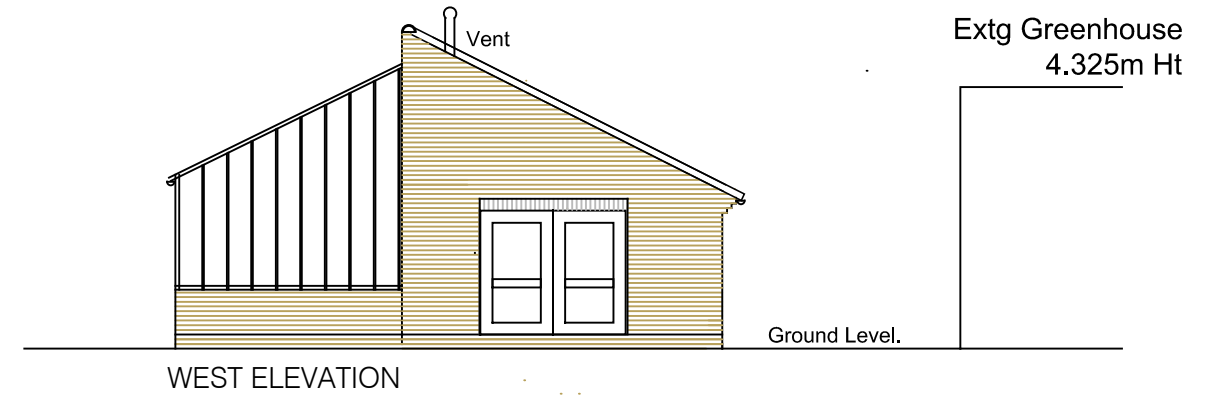
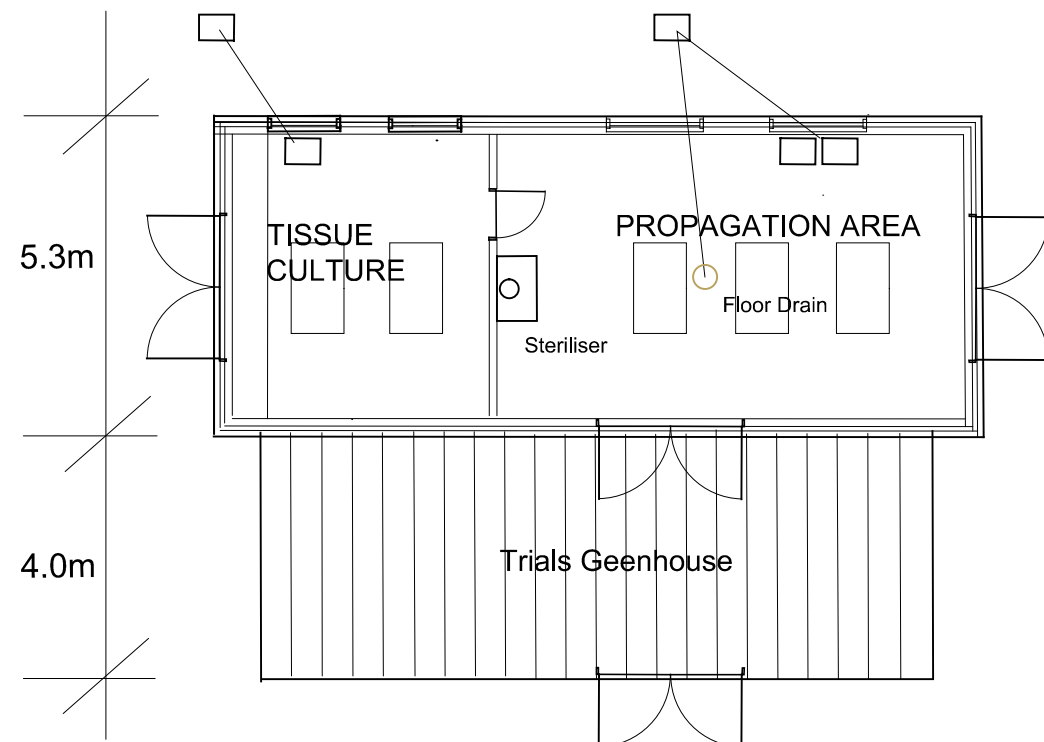
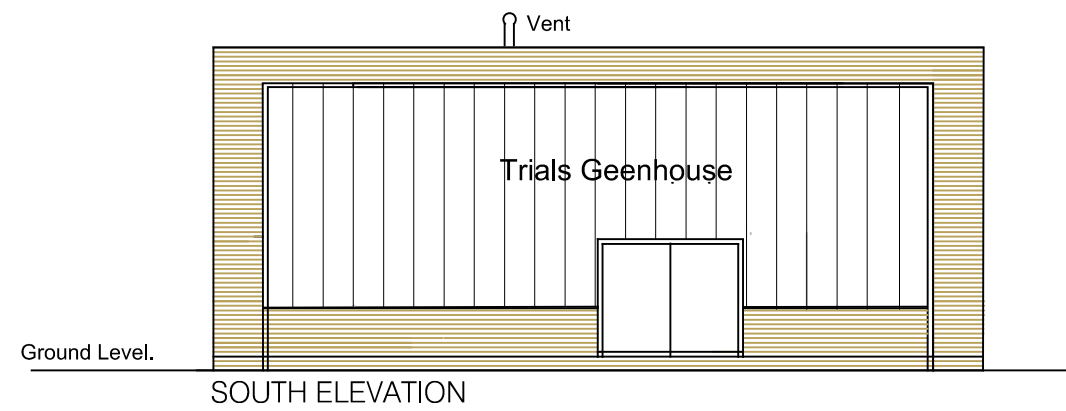


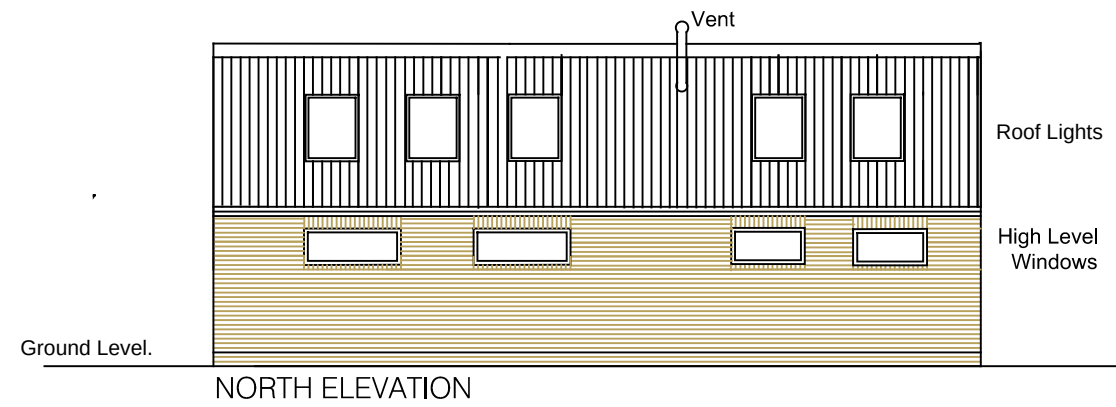

R & D PLANT PROPAGATION UNIT

Drg No 0790 - 04

03/09/2017 Rev. A
Roof Light positions added to Floor Plan.

*Heather
Godsmark
Limited*

Swallowfield, Eastergate Lane, Eastergate,
CHICHESTER, West Sussex, PO20 3SJ

Landscape Architects & Horticultural Consultants

Tel. 01243 546021/543834 Fax. 01243 543708
e-mail: heather@godsmark.com

Project Plant R & D Unit, Garden Room
Live/Work Dwellings &
Access Improvements
Swallowfield Nursery
Eastergate Lane
Eastergate
CHICHESTER PO20 3SJ

Drawing R & D Propagation Unit
With Greenhouse
Plan, Elevations & Section

For Swallowfield Nursery
CHICHESTER PO20 3SJ

Scale. 1/125 @A3 Date. 18.08.17

Job No. 0790 Drg No. 04 Rev. A

COPYRIGHT OF HEATHER GODSMARK LIMITED
Do not scale from this drawing use figured dimensions only
Check accuracy on site before commencement of any works