


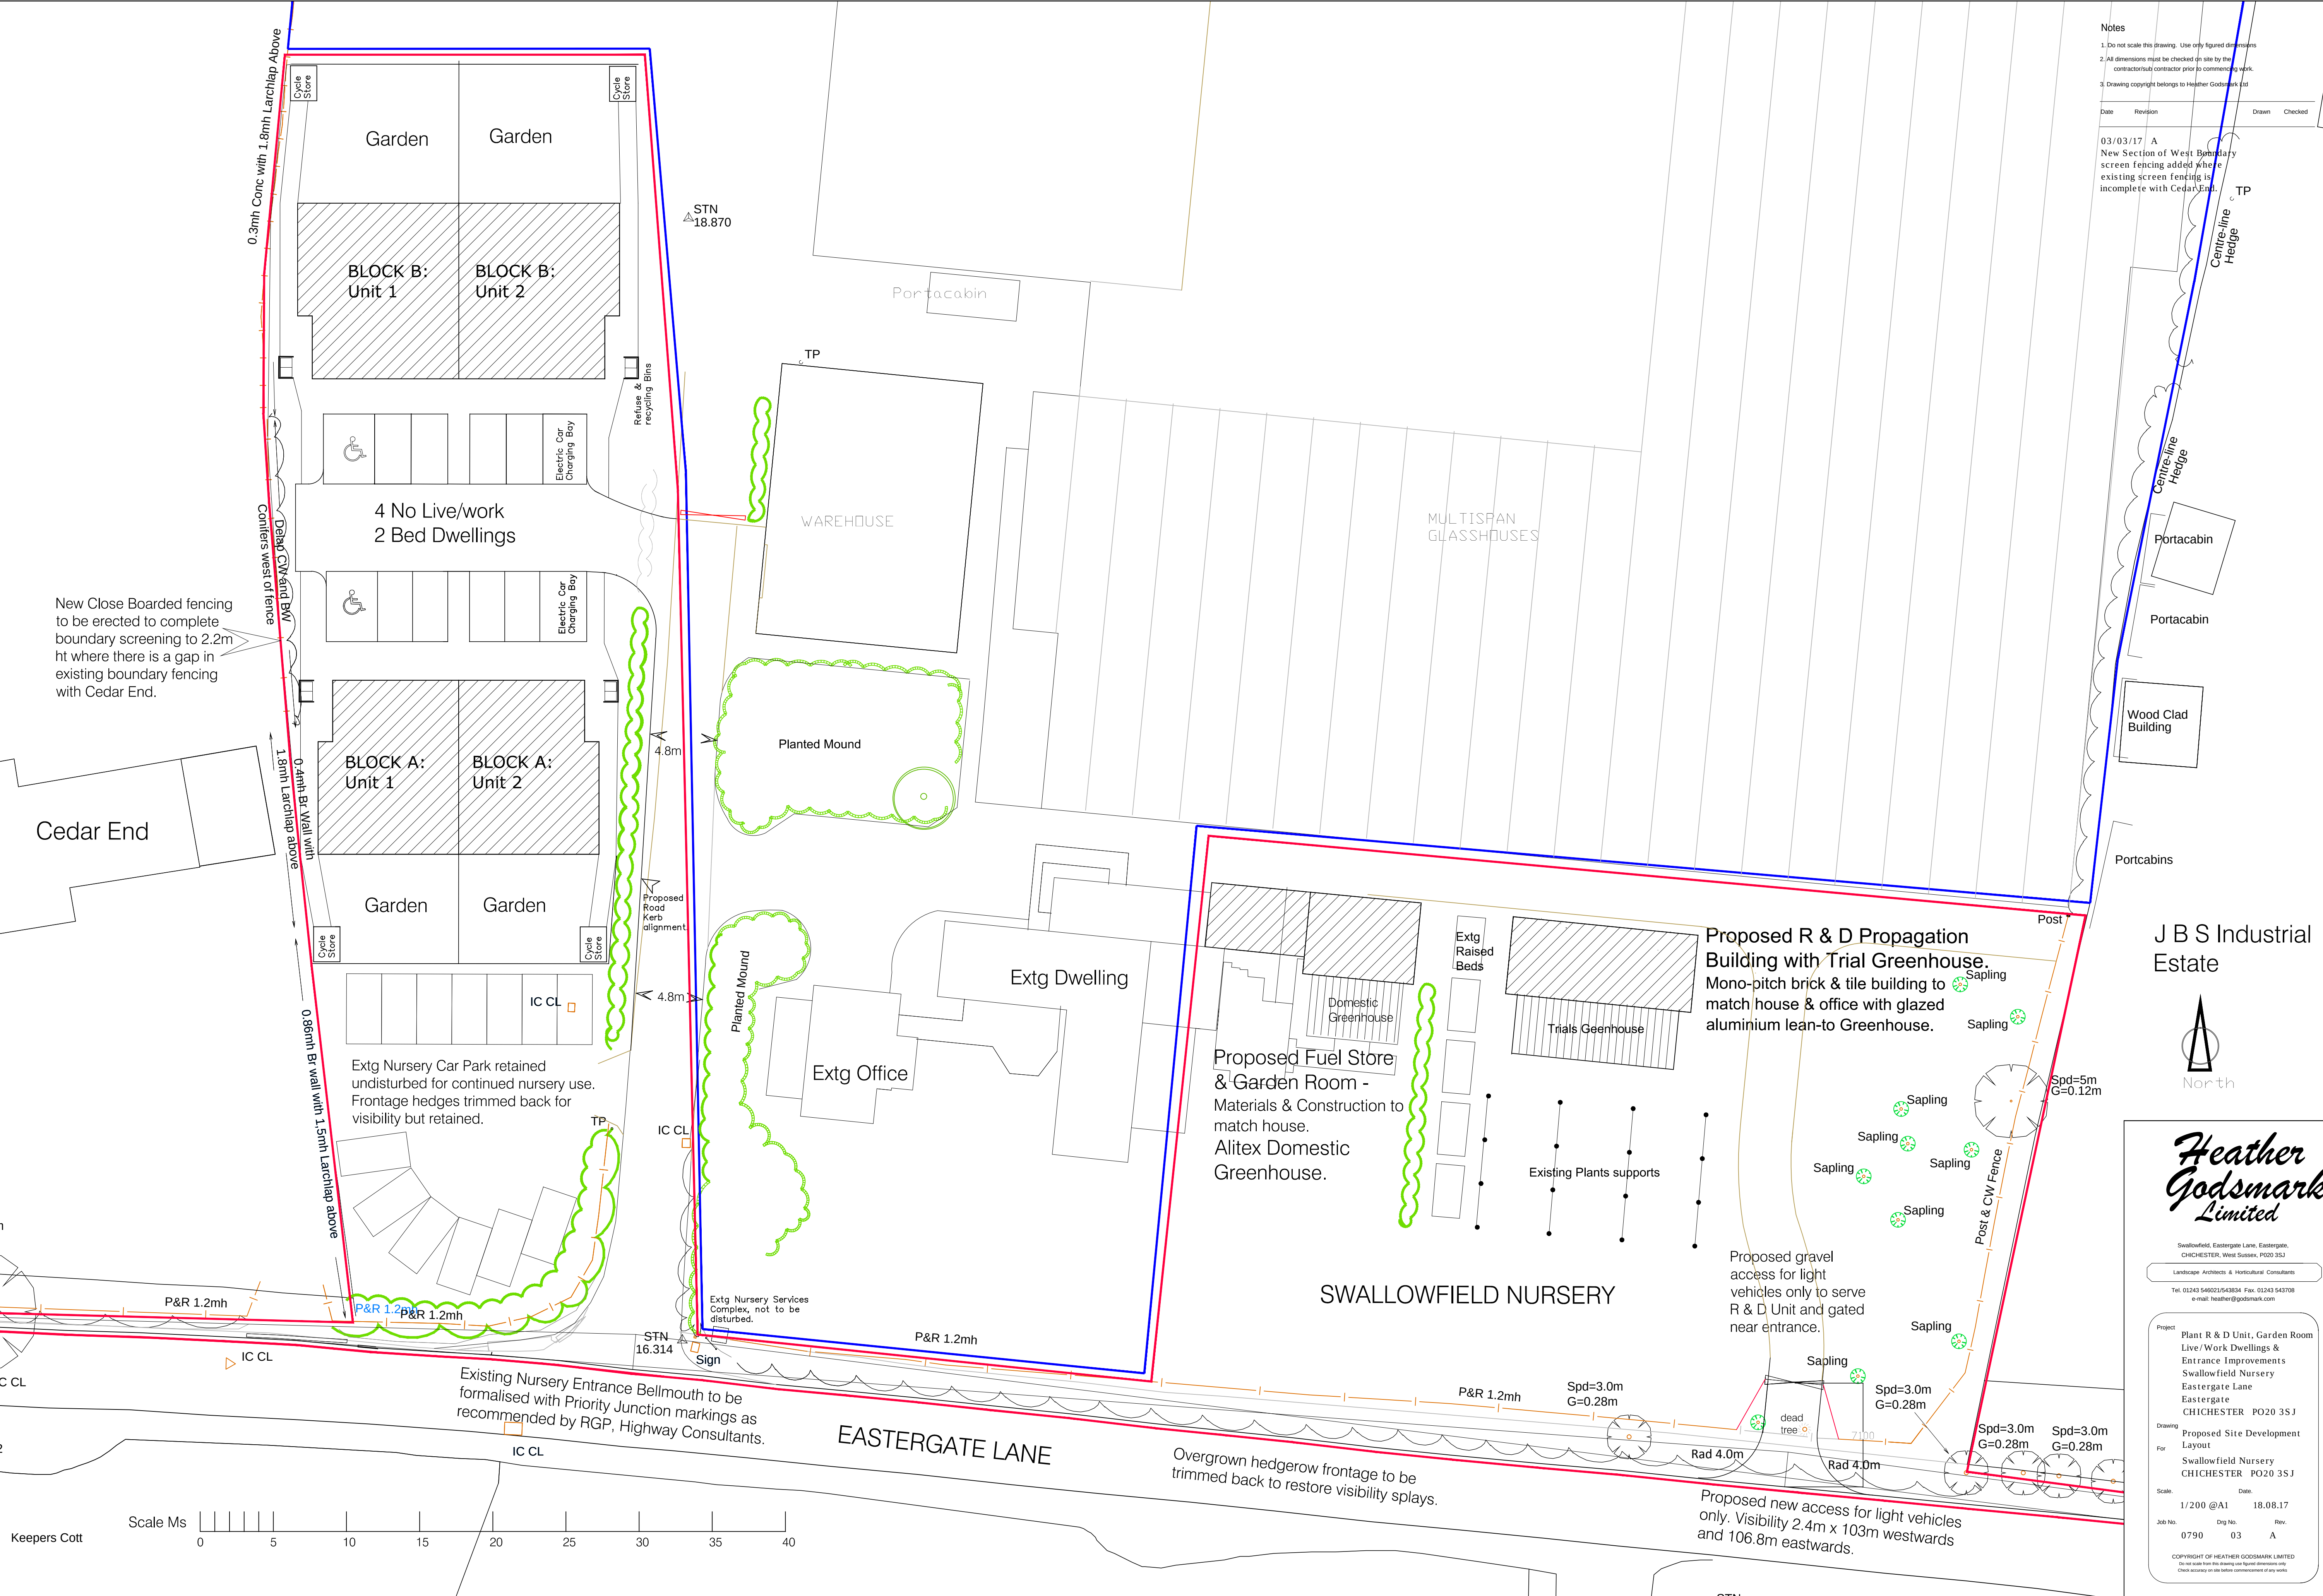


Notes

1. Do not scale this drawing. Use only figured dimensions
2. All dimensions must be checked on site by the contractor/contractor prior to commencing work.
3. Drawing copyright belongs to Heather Godsmark Ltd

| Date     | Revision | Drawn | Checked |
|----------|----------|-------|---------|
| 03/03/17 | A        |       |         |

03/03/17 A  
New Section of West Boundary  
screen fencing added where  
existing screen fencing is  
incomplete with Cedar End.

J B S Industrial  
Estate

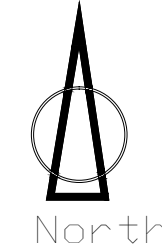

**Heather  
Godsmark  
Limited**

Swallowfield, Eastergate Lane, Eastergate,  
CHICHESTER, West Sussex, PO20 3SJ  
Landscape Architects & Horticultural Consultants  
Tel: 01243 546021/543834 Fax: 01243 543708  
e-mail: heather@godsmark.com

Project: Plant R & D Unit, Garden Room  
Live/Work Dwellings &  
Entrance Improvements  
Swallowfield Nursery  
Eastergate Lane  
Eastergate  
CHICHESTER PO20 3SJ

Drawing: Proposed Site Development  
Layout  
For: Swallowfield Nursery  
CHICHESTER PO20 3SJ

Scale: 1/200 @A1 Date: 18.08.17  
Job No: 0790 Dwg No: 03 Rev: A

COPYRIGHT OF HEATHER GODSMARK LIMITED  
Do not scale from this drawing use figured dimensions only  
Check accuracy on site before commencement of any work