



Main entrance

FRONT ELEVATION

Note : Wall areas left clear to elevations are in facing brickwork




SIDE ELEVATION



REAR ELEVATION




FRONT / SIDE ELEVATION

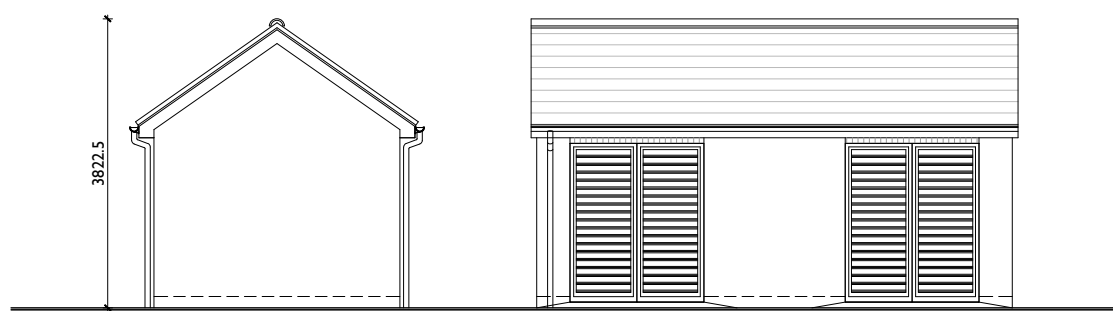


Front Elevation

Side Elevation

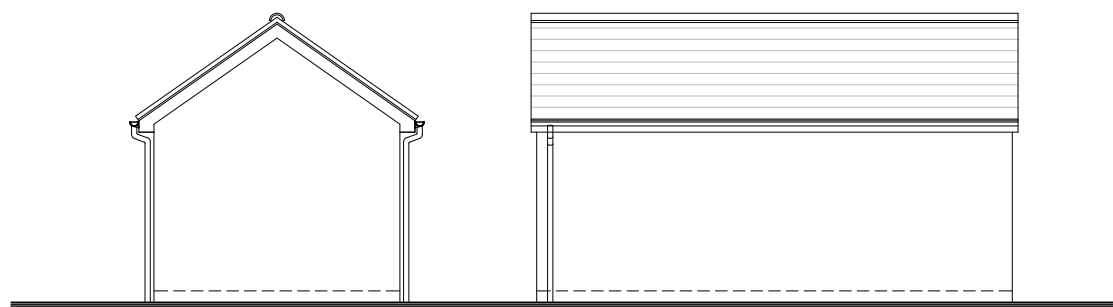

Rear Elevation

Side Elevation

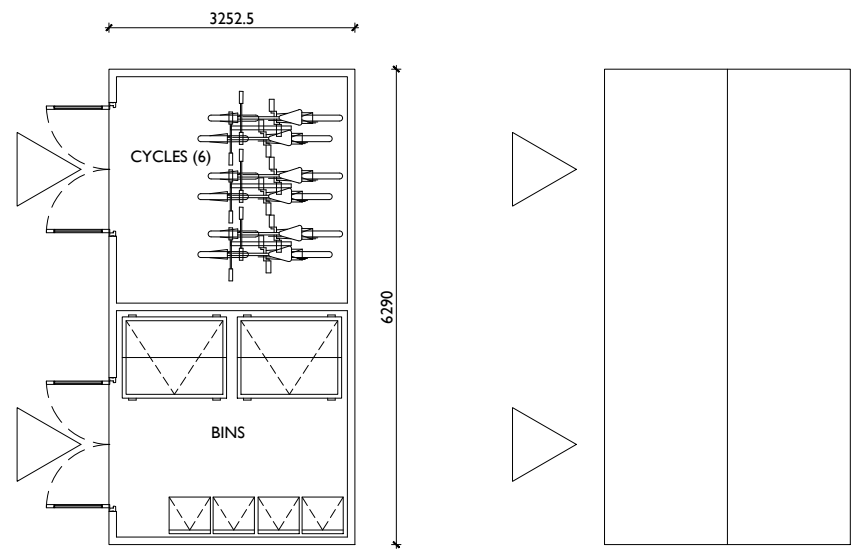


Ground Floor plan

Roof plan

Bin & Cycle Store Details


Wall areas left clear to elevations are in facing brickwork

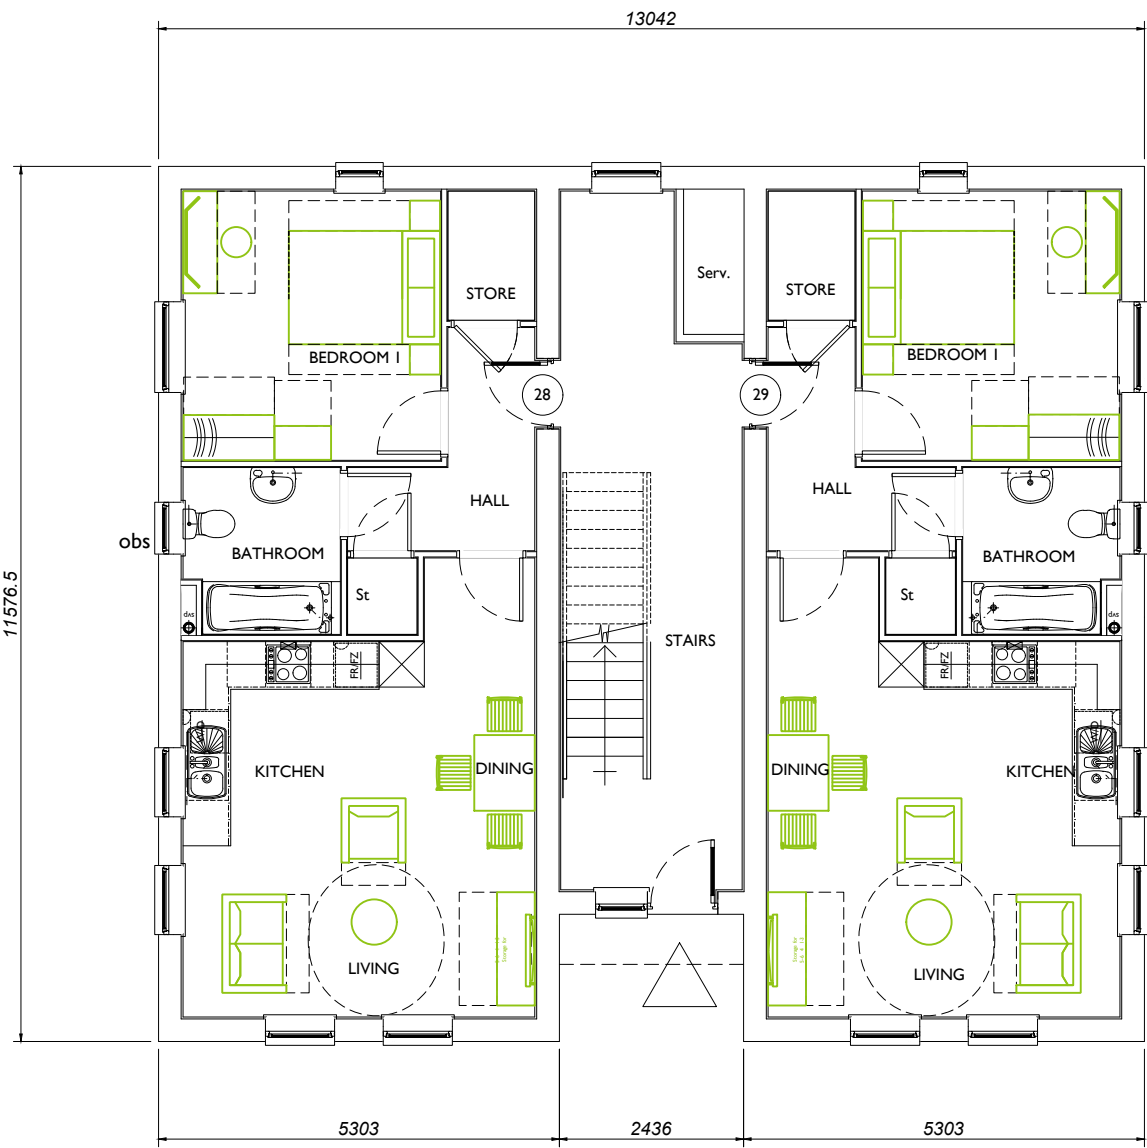

GROUND FLOOR PLAN

IBA - 1 Bedroom Apartment
50.84sq.m. / 546sq.ft.


IBA - 1 Bedroom Apartment
50.84sq.m. / 546sq.ft.

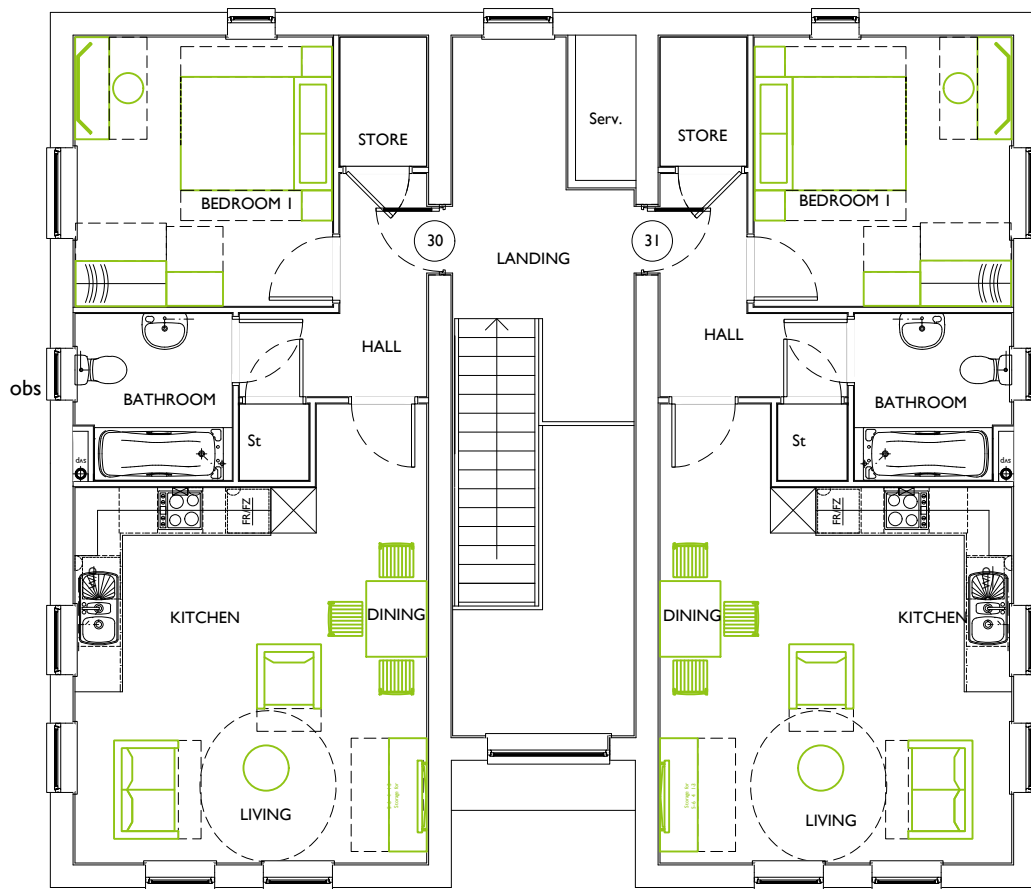

FIRST FLOOR PLAN

IBA - 1 Bedroom Apartment
50.84sq.m. / 546sq.ft.

IBA - 1 Bedroom Apartment
50.84sq.m. / 546sq.ft.

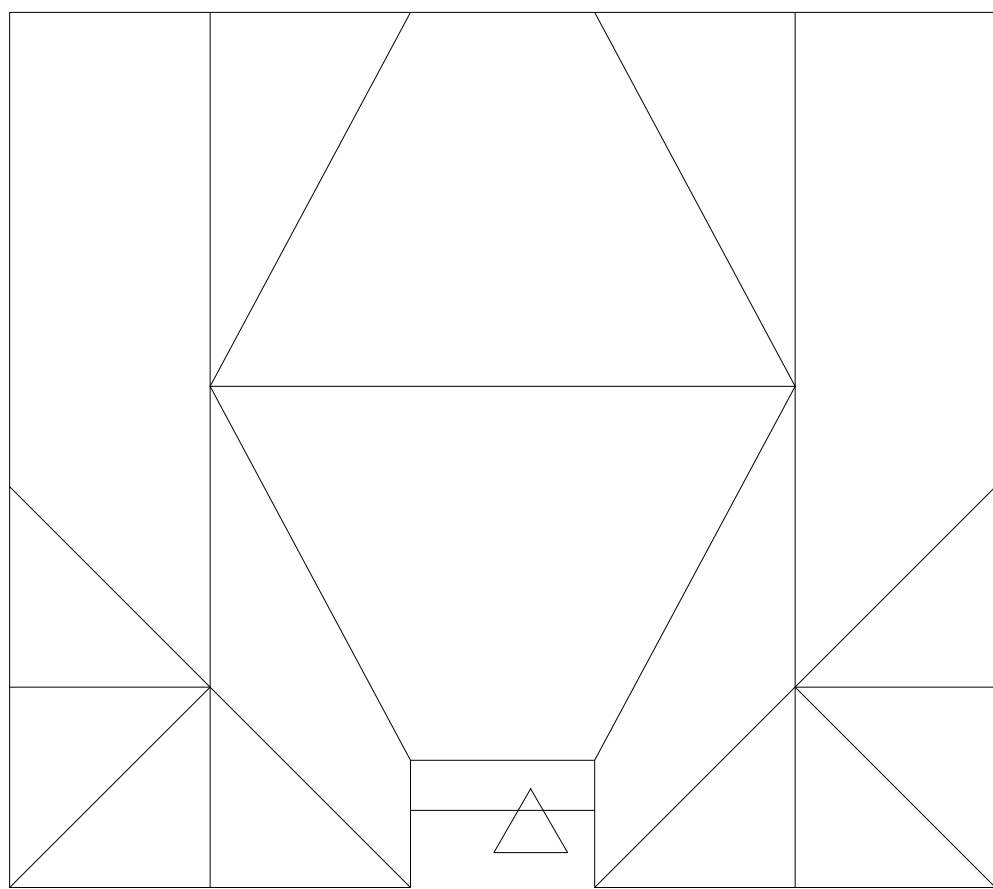


ROOF PLAN

Apartment Block - Affordable Rent

4 x 1BA - 1 Bedroom Apartment

50.84sq.m. / 546sq.ft.

Plots 28 - 31.

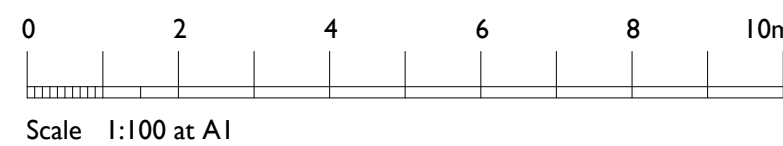

The Studio , Unit 17, Vicarage Farm Business Park, Winchester Road,
Fair Oak, Hampshire, SO50 7HD
023 8069 7010
enquiries@urbanpulsedesign.co.uk www.urbanpulsedesign.co.uk

Land at former Eastergate Fruit Farm
Eastergate, PO20 3RP

Linden Homes South

Project type Drawing classification Work stage

DRAWING TITLE

Plots 28-31

IBA Apartments Affordable

Floor Plans & Elevations

SCALE	SHEET SIZE	SHEET No.	DRAWN	CHKD	DATE	CAD FILE
1:100	A1	of			11/01/2018	

Detail Planning

17-1103-037