


KEY:	
bt	British Telecom
cb	Control Box
cl	Cover Level
ctv	Cable Television
ek	Drop Kero
el	Electric
ep	Electricity Pole
fh	Fire Hydrant
gv	Gully
gsv	Gas Stop Valve
ht	Height
ic	Inspection Cover
il	Invert Level
lp	Lamp Post
mkr	Marker
o/h	Overhead
pb	Post Box
pvg	Pan Crossing
rp	Name Plate
rs	Road Sign
sv	Stop Valve
tb	Telephone Box
tl	Traffic Light
tt	Top of Tree
th	Threshold
tw	Top of Wall
urt	Unable to Lift
vp	Vent pipe
wm	Water Meter
wsv	Water Stop Valve

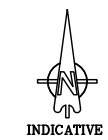

NOTES:
LEVELS RELATE TO D.S. DATUM
TREE SPECIES SHOULD BE VERIFIED WHERE OF
CRITICAL IMPORTANCE
THE ARCHITECT SHOULD SATISFY HIMSELF THAT ALL TREES
LIKELY TO AFFECT HIS DESIGN HAVE BEEN SHOWN
INTER CONNECTION OF MANHOLES SHOULD BE VERIFIED
WHERE OF CRITICAL IMPORTANCE USING CCTV
PIPE SIZES & INVERTS DETERMINED WITHOUT
ENTRY INTO MANHOLE

P STUBBINGTON LAND SURVEYS LTD

THE MEAD
DURLEY BROOK ROAD
DURLEY
SOUTHAMPTON
HAMPSHIRE
SO32 2AR
TEL : 023 8060 1876
MOBILE -
07773 348165
EMAIL -
PAULSTUBBINGTON@BTINTERNET.COM

CLIENT: - LINDEN HOMES

CONTRACT: - BARNHAM ROAD
EASTERGATE

TITLE: - EXISTING SURVEY

SCALE: - 1: 1000 @A1

DRAWING NO. 3096/01

DATE: - JULY 2013

SURVEYOR: - PS

