




1. Stepping Logs from Russell play, Ref: H14



2. Balancing Blocks from Timber play Ref: 6.51700

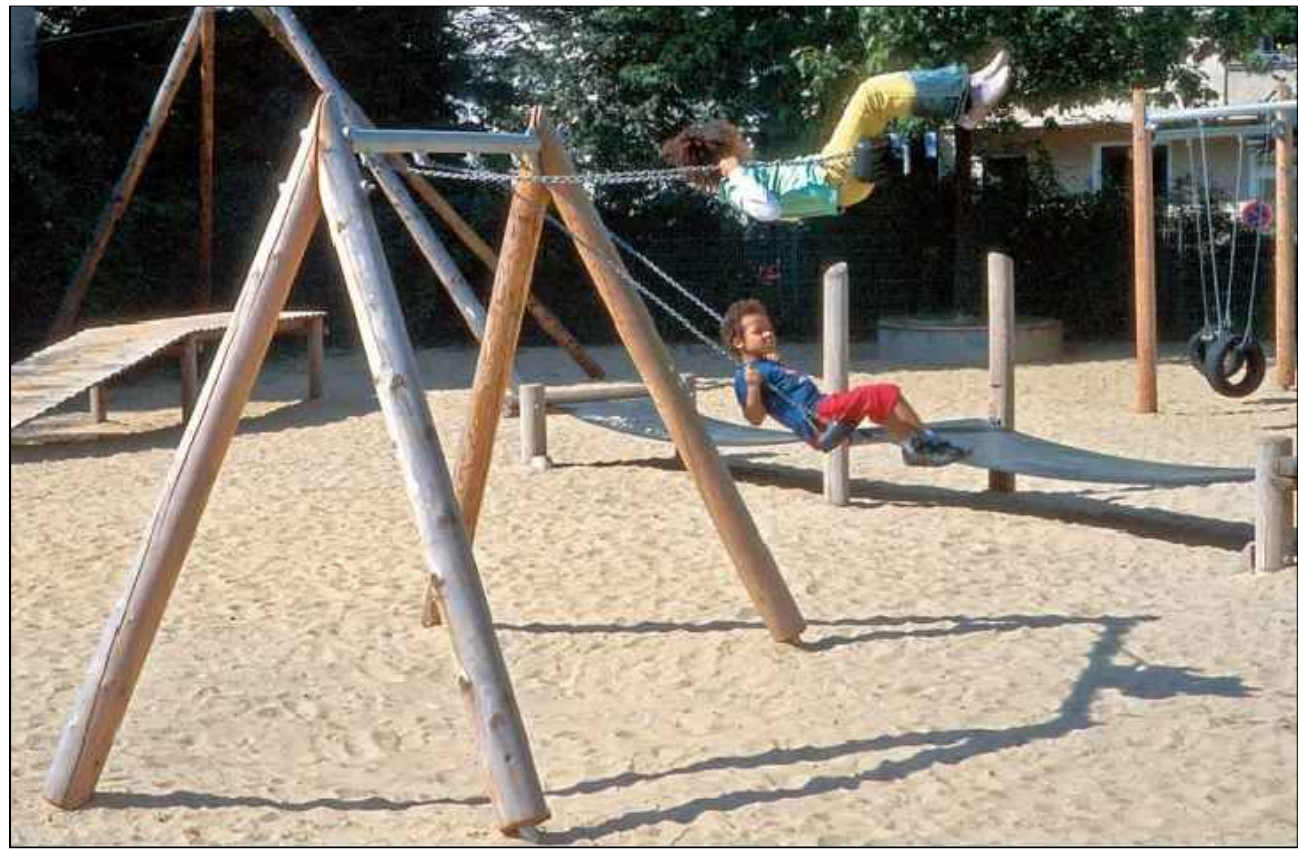

3. Multi Special Twin Swings from Timber play Ref: 6.12800



4. Climbing Net from Timber play Ref: 6.51630




5. Rope Course from Timber play Ref: 6.49010


Planting Schedule

Shrubs	Species Name	Height	Pot Size	Specification	Density	No.
	Carpinus betulus	80-100cm	5L	Bushy .BR	0.5Ct Double Staggered at 0.3m offset	195No
	Choisya 'Aztec Pearl'	60-80cm	5L	Bushy	5/m ²	32No
	Rosmarinus off. McConnell's Blue	60-80cm	5L	Bushy	5/m ²	20No
	Viburnum juddii	60-80cm	5L	Bushy	5/m ²	29No
	Viburnum tinus 'French White'	60-80cm	5L	Bushy	5/m ²	7No
	Weigela florida 'Variegata'	60-80cm	5L	Bushy	5/m ²	26No

Grasses	Species Name	Height	Pot Size	Specification	Density	No.
	Miscanthus sinensis 'Morning Light'	5-7.5L	Full Pot	Counted	8No	
	Pennisetum setaceum	5L	Full Pot	Counted	18No	

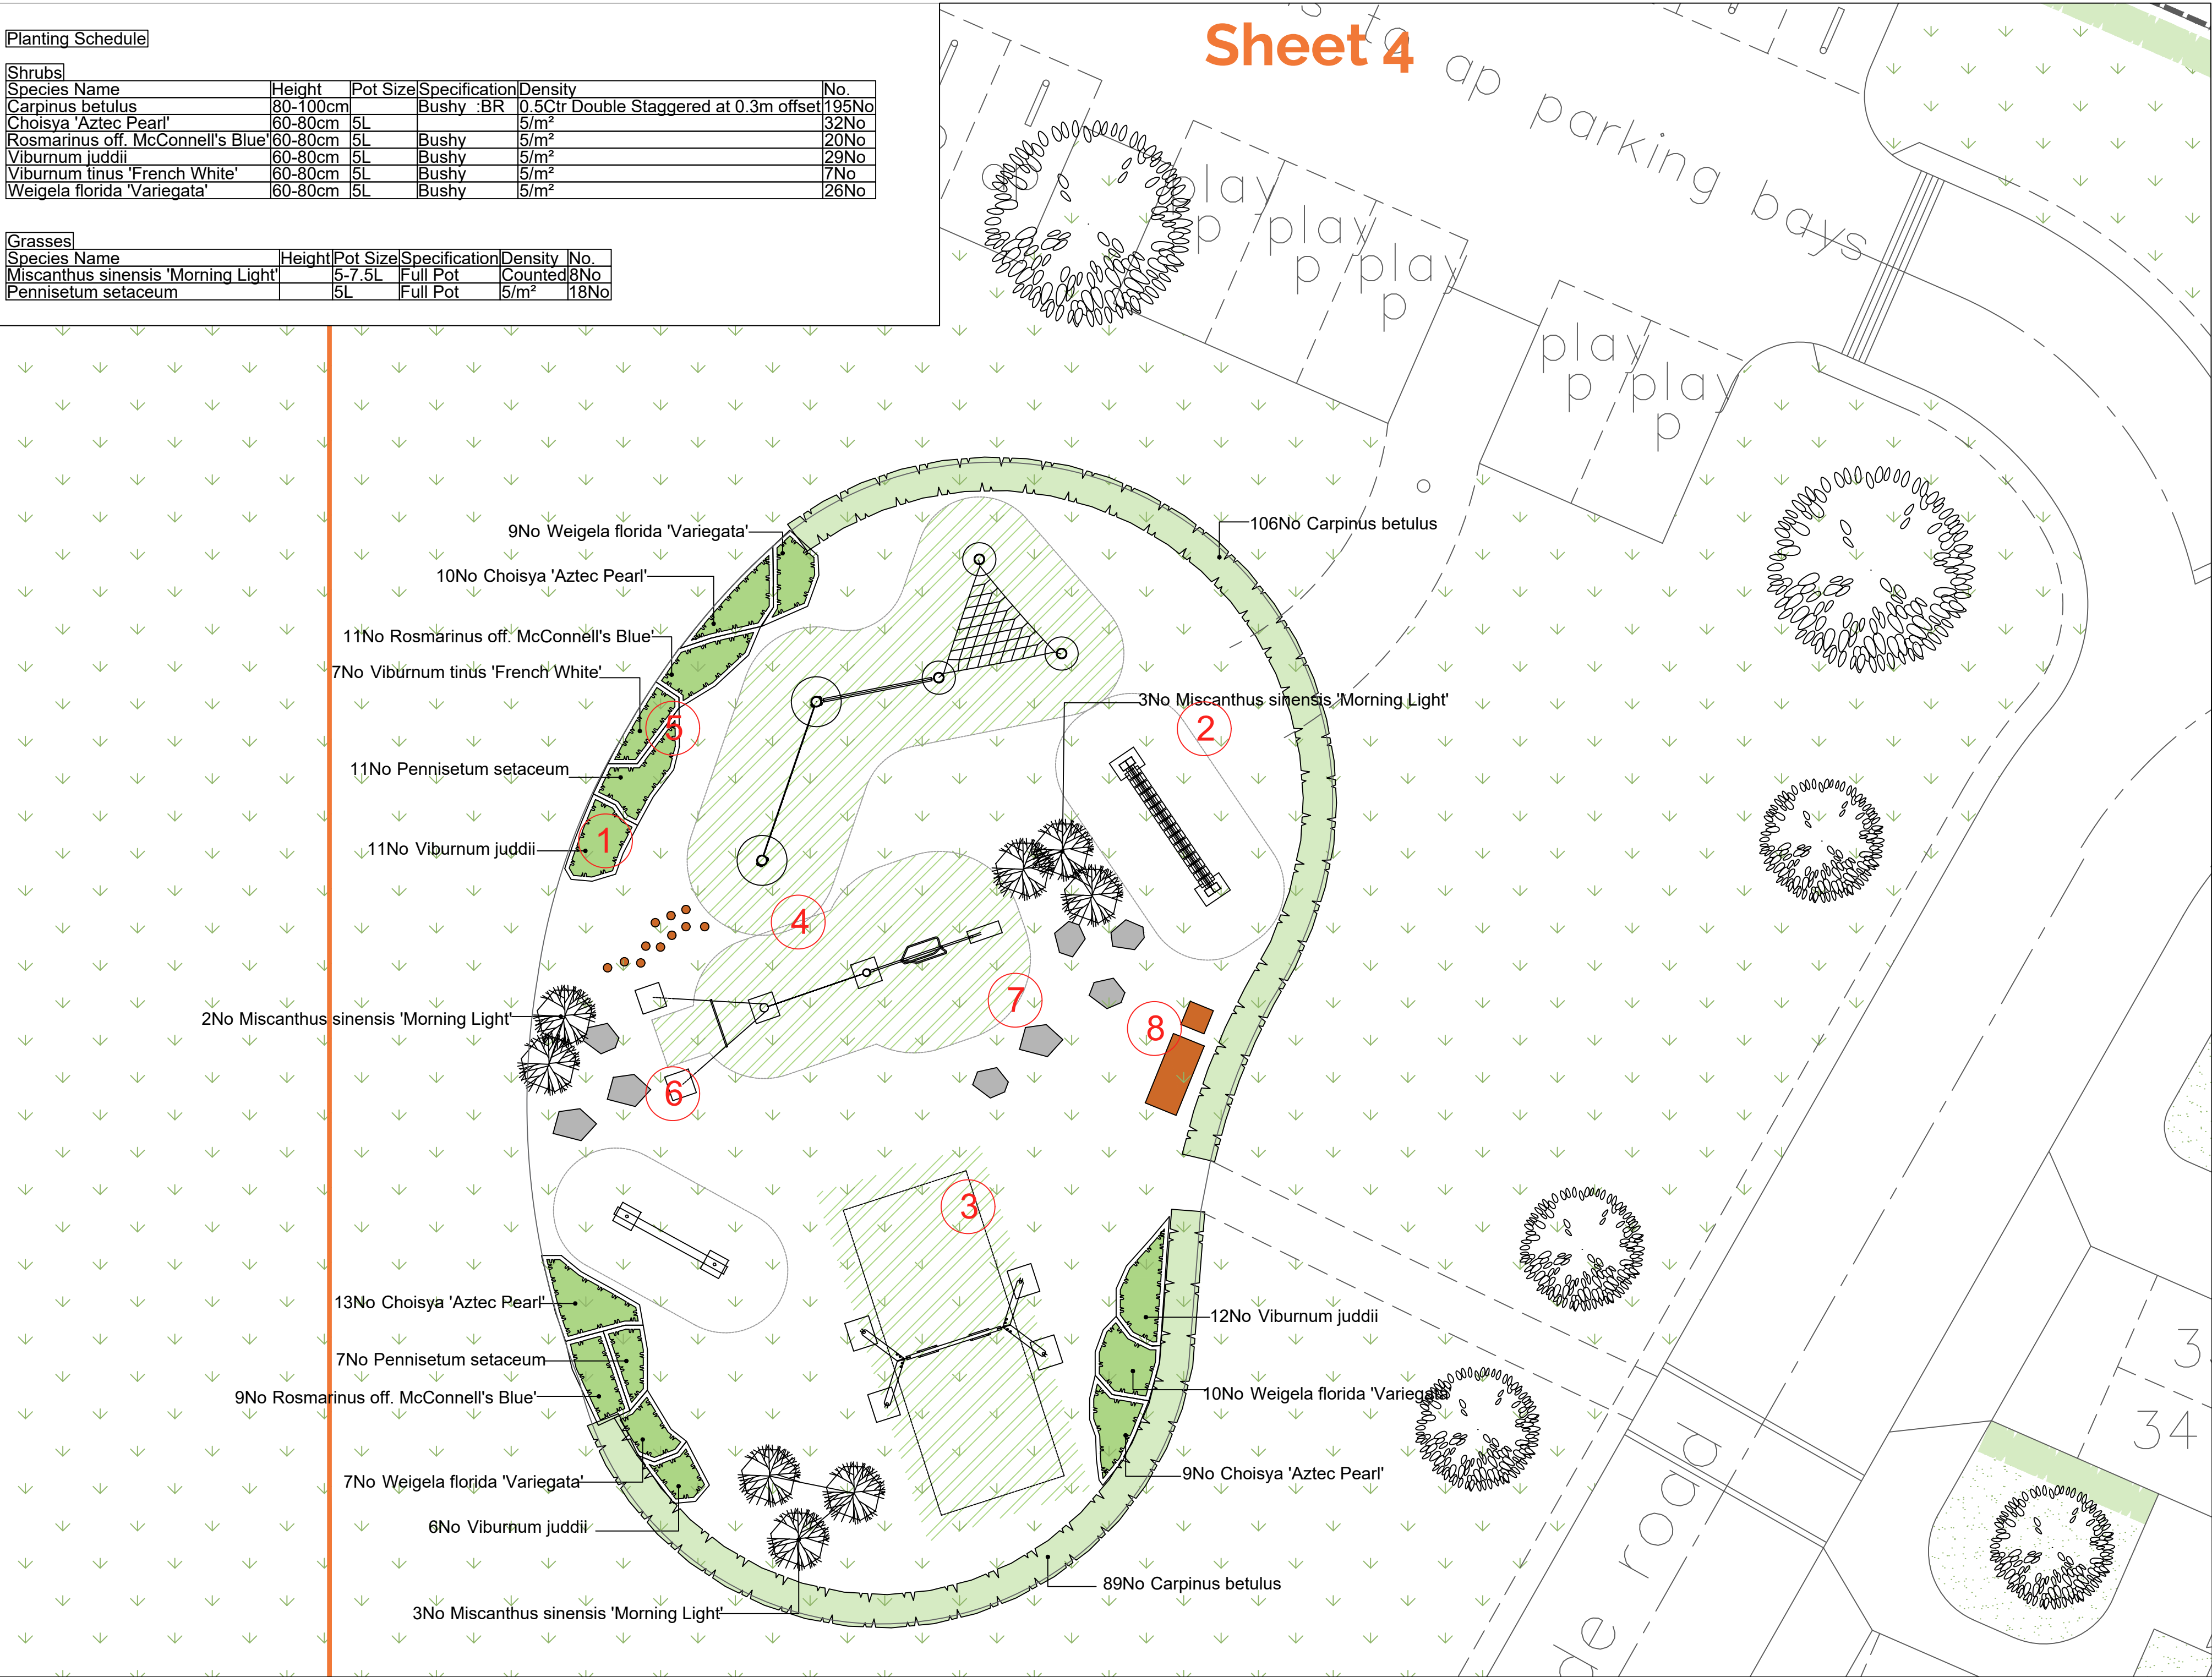

6. Straight Balancing Beam from Timber play Ref: 6.81000

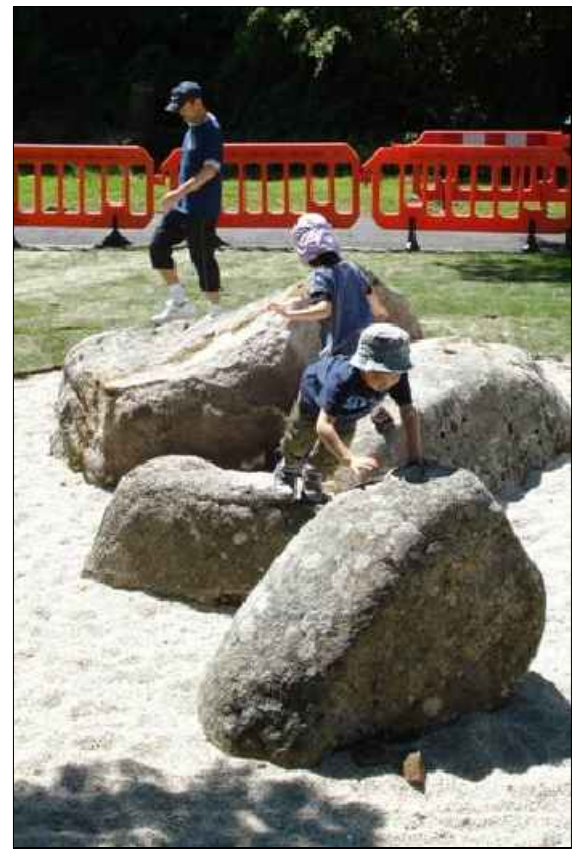

7. Recumbent Boulders from Russell play Ref: TC1003



8. Bench with Back with matching Bin from Timber play Ref: 9.20000

SPECIFICATION
All works generally, to comply with the written Soft Landscape Specification.

NOTE: DO NOT SCALE FROM DRAWING

Legend



Proposed *Carpinus* (hornbeam) hedge planting to be planted in a double staggered row 300mm apart and at 500mm centres in each row. To be maintained at 1m height



Proposed shrub planting to receive 75mm bark mulch after planting operations




Proposed specimen shrub planting to receive short angular staking on half standards with expandable tree ties. Irrigation tubing to root system of specimens as required



Proposed grassland areas, to be seeded with EC22 Wear tolerant Turfgrass Mixture grass seed mix as supplied by Emorsgate Seeds and sown at 25 grams per msq, or similar and approved



Grass matting from Timberplay

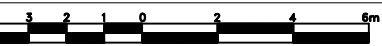

B	02.05.18	Client Comments	DC
A	01.05.18	Layout changes to hard and soft plans	DC
Rev	Date	Details	Drawn



HEAD OFFICE
Rodbourne Rail Business Centre, Grange Lane,
Malmesbury, SN16 0ES
Tel: 01666 825646

Courtyard House, Mill Lane, Godalming, GU7 1EY
Tel: 01483 425714

Suite 6, Crescent House, Yonge Close, Eastleigh, SO50 9SX
Tel: 02382 026500

9 Brownlow Road, Cambridge, CB4 3NG
Tel: 07825 868654

email: mail@acdenv.co.uk
www.acdenvironmental.co.uk



scheme: Former Eastergate Fruit Farm, Barnham Road

client: Linden Homes

drawing: Play area Proposals

date: January 2018

scale: 1:100@A1

drawing no: LIN21632 20

drawn: DC checked: JS

Copyright of ACD Environmental Ltd. All rights described in Chapter IV of the Copyright, Designs and Patents Act 1988 have been generally asserted. 2011. Copyright of this plan remains with ACD until all fees have been paid in full.