


Existing Ground Floor

1:100

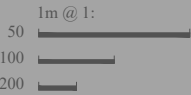

ARUN DISTRICT COUNCIL EG/72/17/DOC

tel: 01243 201 102
email: enquiries@manorwood.co.uk
web: www.manorwood.co.uk



Studio 5
Chilgrove Business Centre
Chilgrove
Nr Chichester
West Sussex
PO18 9HU

This drawing is the copyright of Manorwood Construction Ltd.
Do not scale from this drawing except for Local Authority planning purposes
All dimensions must be checked on site prior to commencement of works

Existing soakway

Existing soakway



Client

Josh Roelich

Job

2 Critchmere Drive
Eastergate
Chichester
PO20 3XA

Drawing

Existing:

Ground Floor Plan
Surface Water Drainage

Scale @ A3

1:100

Date

14.10.2016

Drawn

MD

Job No.

161014

Drawing No.


012.2

Status

For Comment

Existing soakway

Existing soakway

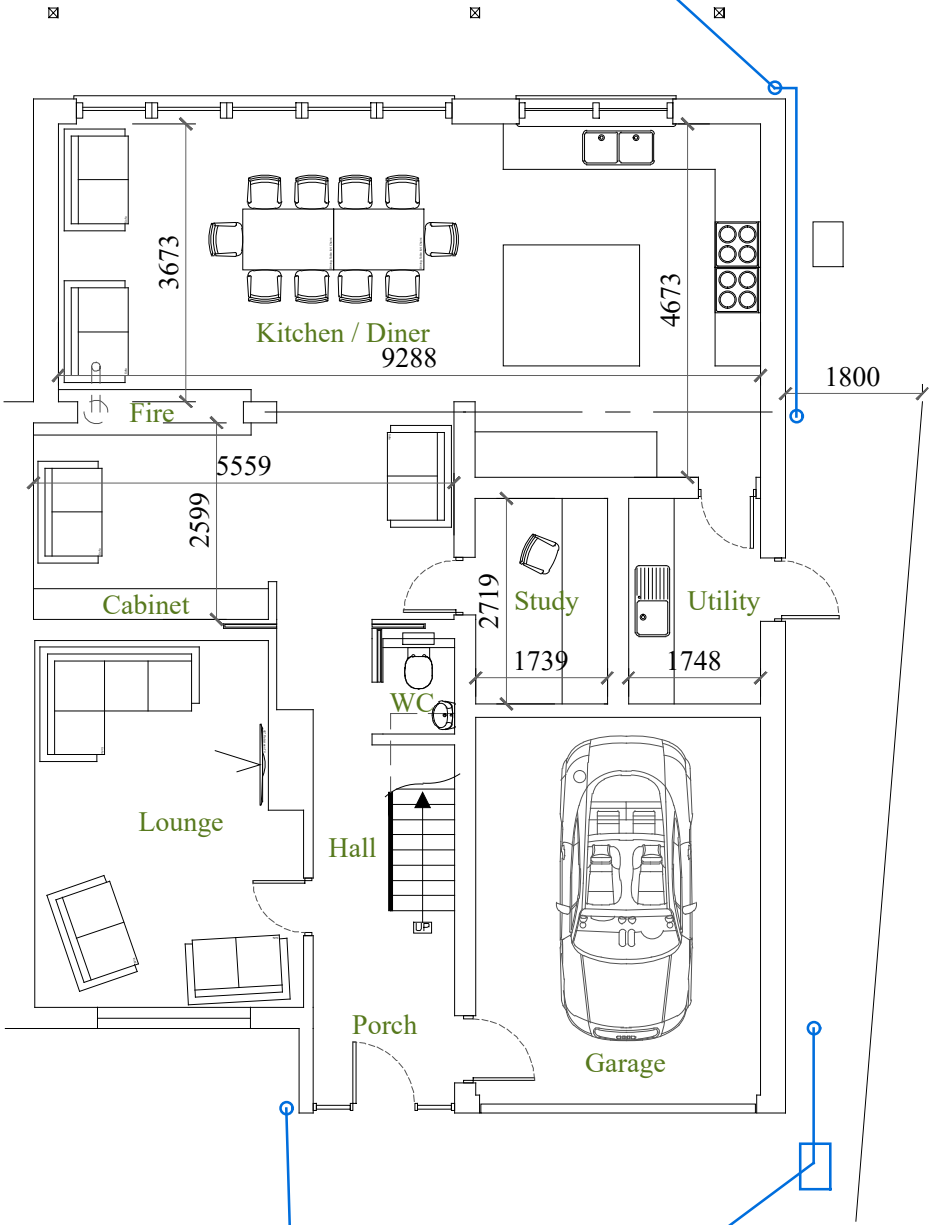

Proposed Ground Floor

1:100

Client

Josh Roelich

Job

2 Critchmere Drive
Eastergate
Chichester
PO20 3XA

Drawing

Proposed:

Ground Floor Plan
Surface Water Drainage

Scale @ A3

1:100

Date

14.10.2016

Drawn

MD

Job No.

161014

Drawing No.

015.2

Status

For Comment

1m @ 1:



ARUN DISTRICT COUNCIL EG/72/17/DOC

tel: 01243 201 102
email: enquiries@manorwood.co.uk
web: www.manorwood.co.uk



Studio 5
Chilgrove Business Centre
Chilgrove
Nr Chichester
West Sussex
PO18 9HU

This drawing is the copyright of Manorwood Construction Ltd.
Do not scale from this drawing except for Local Authority planning purposes

All dimensions must be checked on site prior to commencement of works