


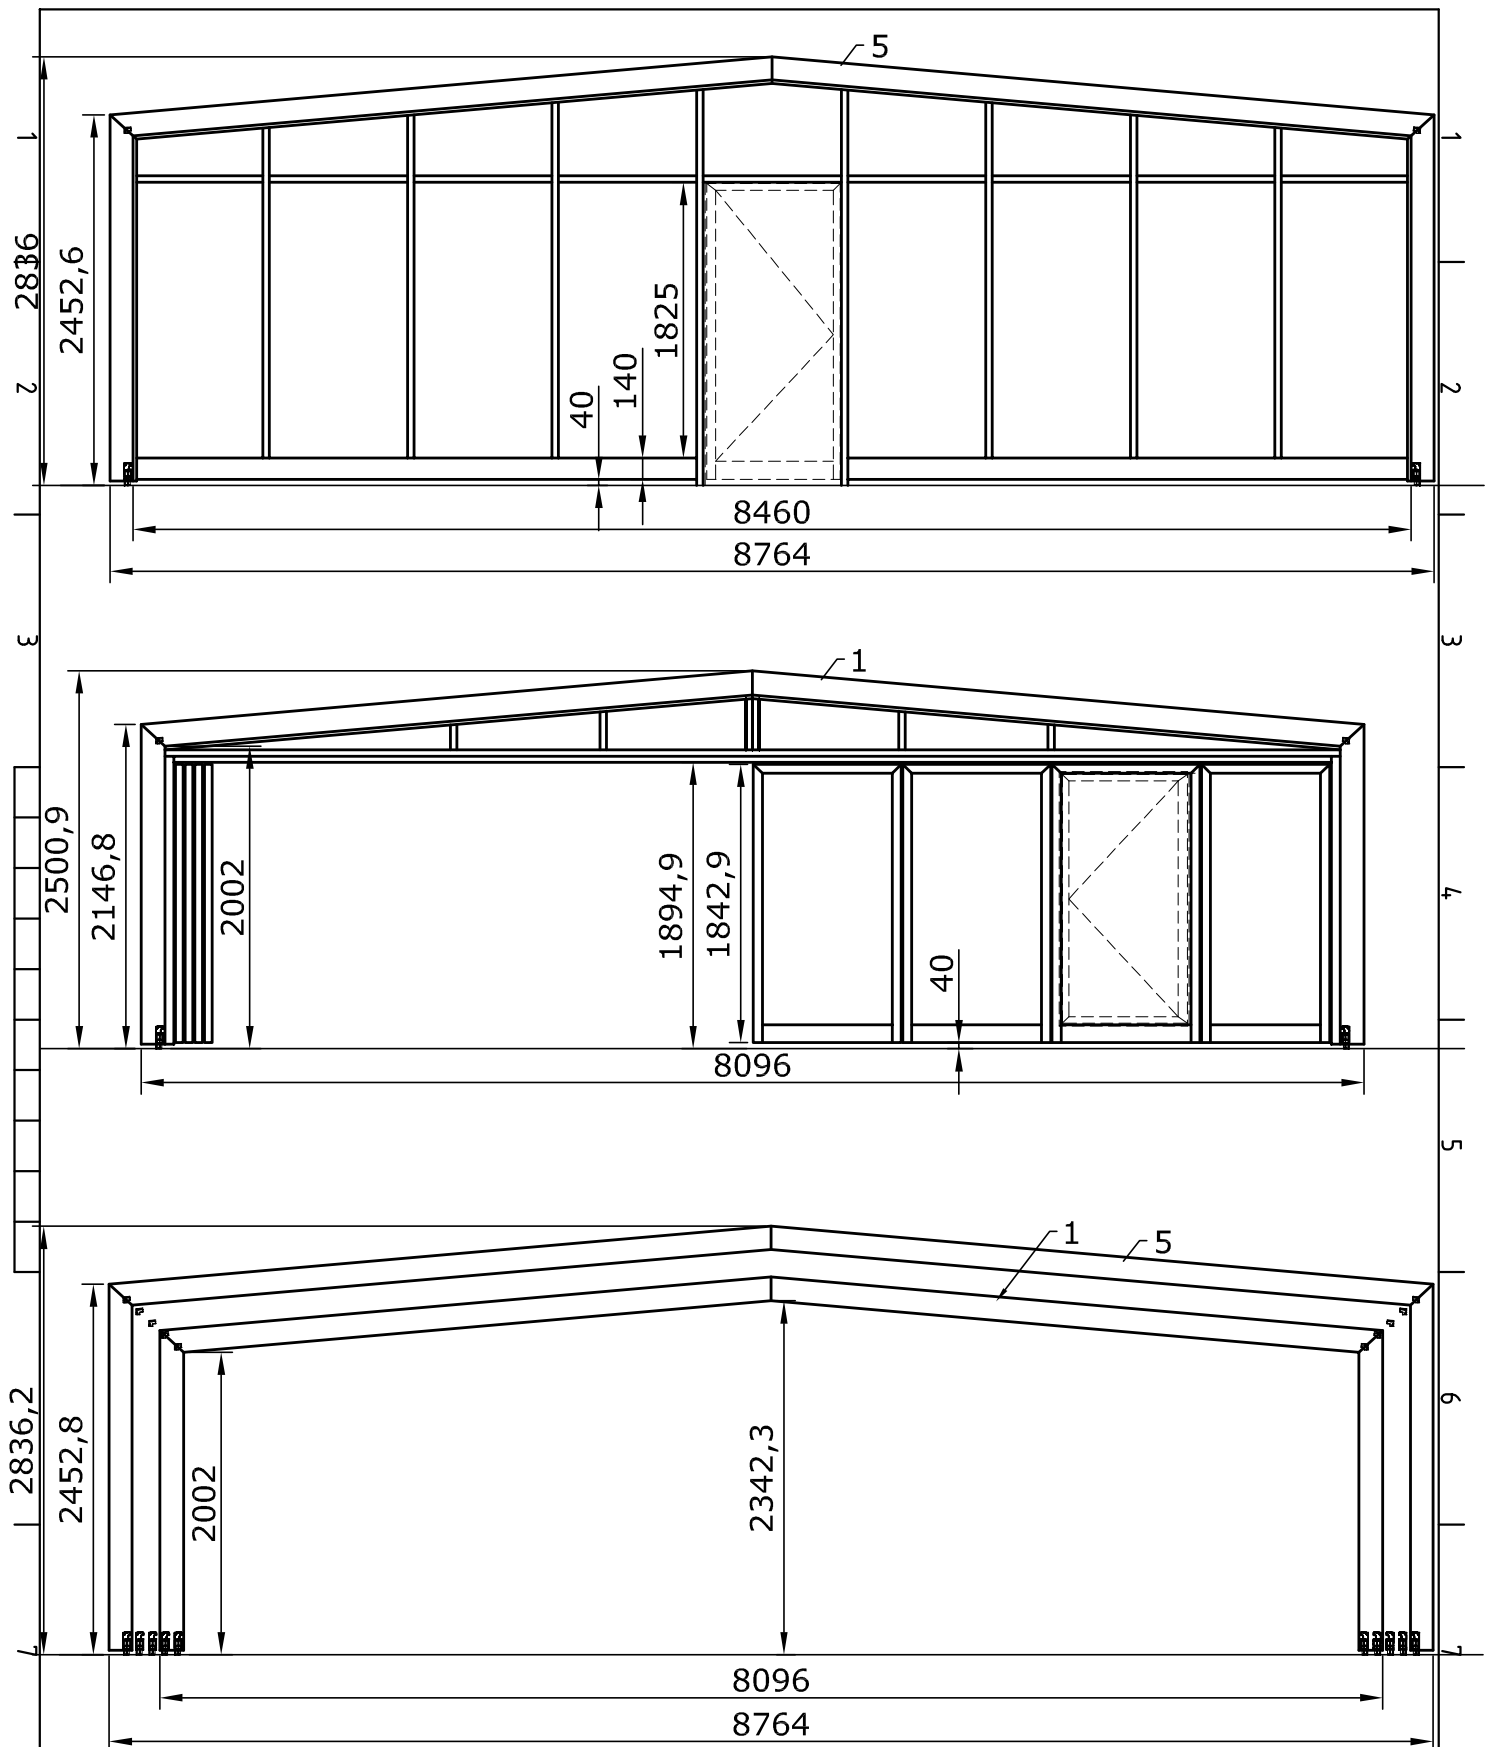

Scale 1:50
All measurements in millimetres



POOL COVER SA

26, ZI de Mariembourg
BELGIUM 5660 COUVIN

TEL : 0032 60 21 89 63
FAX : 0032 60 41 23 93

THIS DRAWING IS THE EXCLUSIVE PROPERTY OF POOL COVER S.A. AND CANNOT BE COPIED OR TRANSMITTED TO A THIRD PARTY WITHOUT WRITTEN PERMISSION OF POOL COVER S.A.
IN ABSENCE OF NOTIFICATION FROM YOU, THIS PLAN WILL BE CONSIDERED CORRECT AND FINAL.

DRAW : LC

DATE : 05/12/16

Prof: C15

VAWER COUPE VERTI2