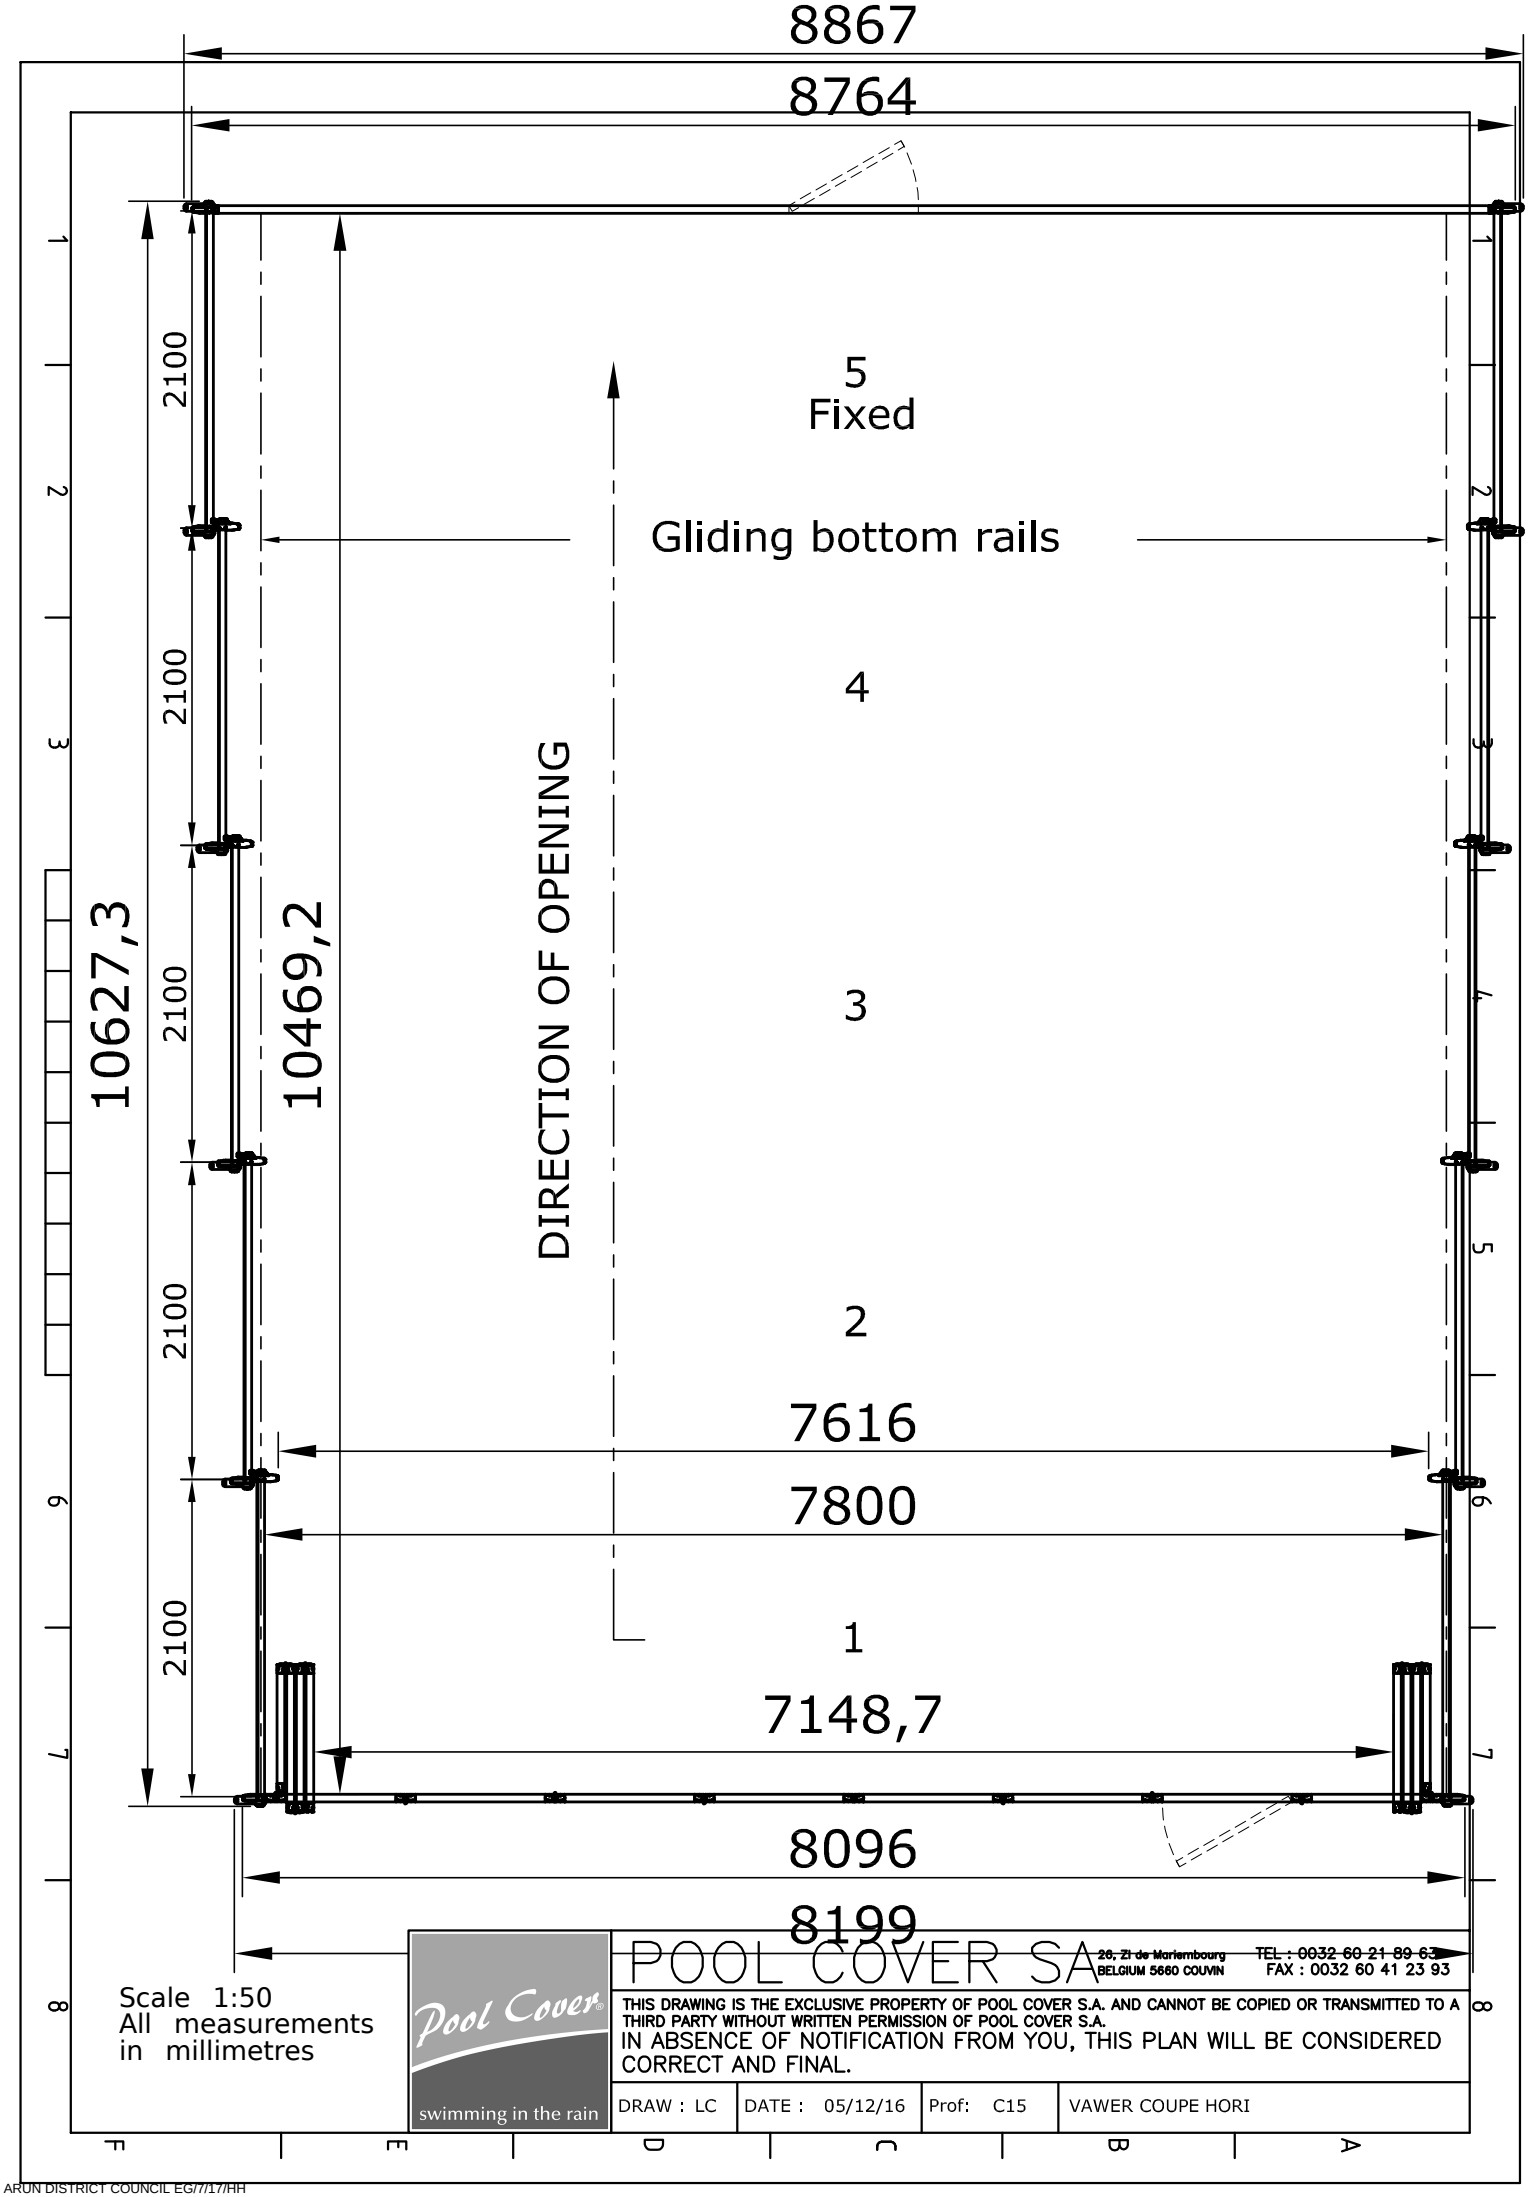


ARUN DISTRICT COUNCIL EG/7/17/HH