


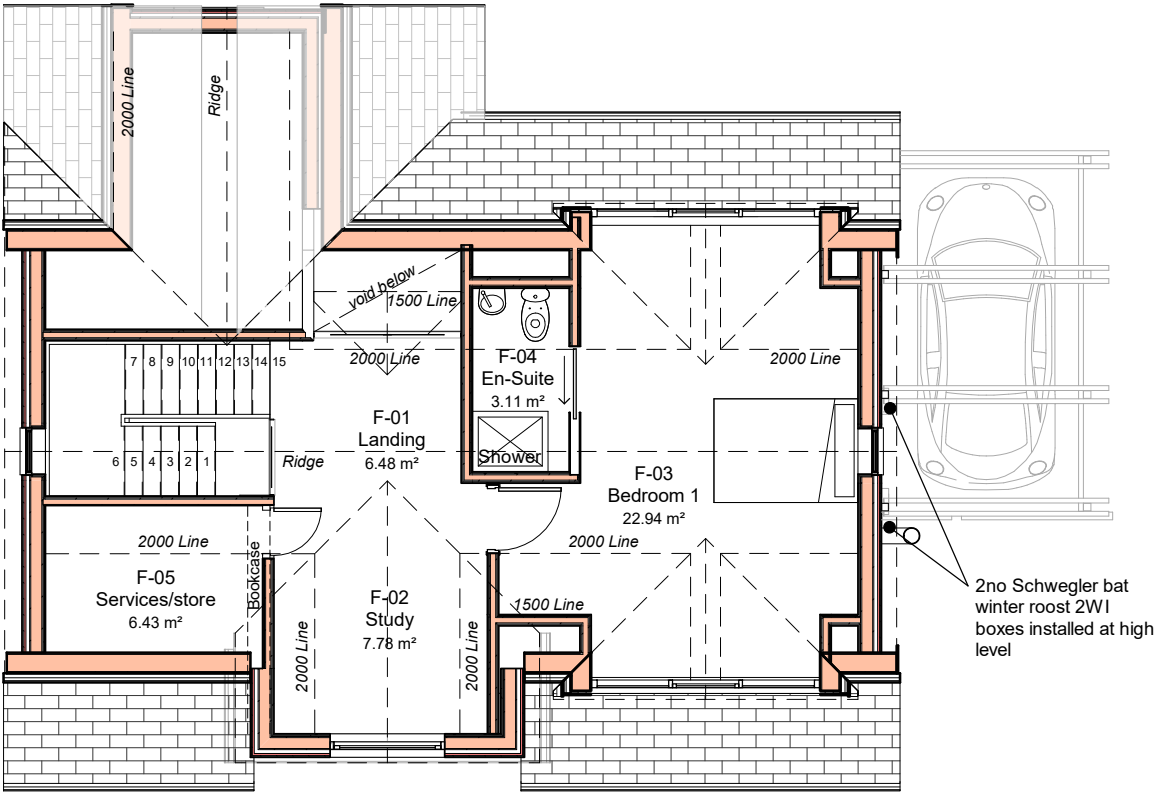

01 - First Floor
1 : 100

A	Landscape added, minor revisions	JAH	JLB	18.12.18
REV	DESCRIPTION	BY	CHK	DATE
Cover Storey A r c h i t e c t s Cover Storey Architects LLP 18 St Georges Avenue, Havant PO9 2RX Tel. 02392 006266 info@coverstoreyarchitects.co.uk www.coverstorey.co.uk				
Project No: 18025		Drawing No: P201		Revision: A

Project name: Downview Cottage, 26 Downview Road, Barnham PO22 0EG	Drawing name: Proposed First Floor Plan	Scale @ A3: 1 : 100	Drawn / Checked: JsF / DJS	Date: Nov 2018	Status: PLANNING	Project No: 18025	Drawing No: P201	Revision: A
---	--	------------------------	-------------------------------	-------------------	---------------------	----------------------	---------------------	----------------