




Scale Bar 1:100@A3


This drawing is the copyright of Cover Storey Architects LLP  
All dimensions must be verified on site prior to construction  
Do not scale this drawing except for planning application purposes

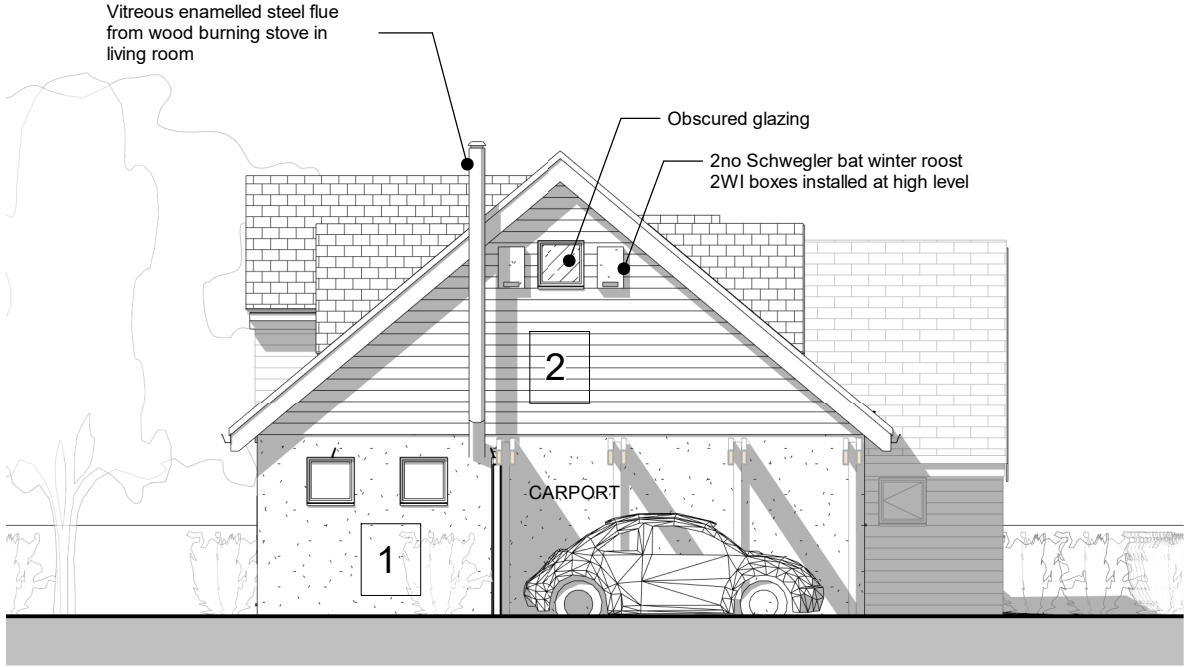

South Elevation  
1 : 100



East Elevation  
1 : 100

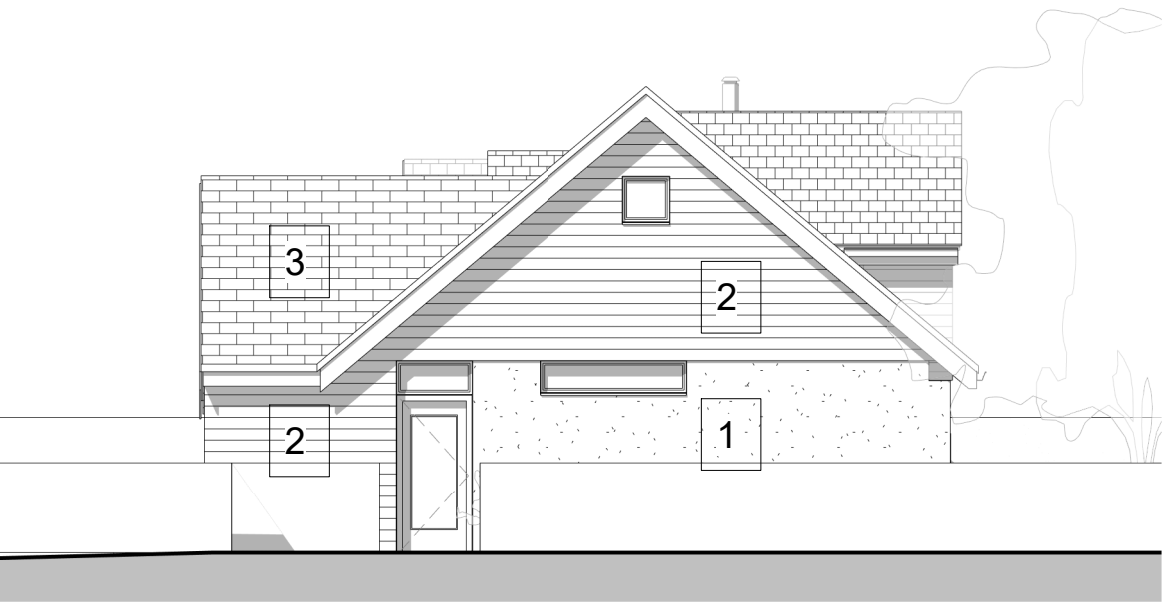

North Elevation  
1 : 100



West Elevation  
1 : 100

MATERIALS LEGEND

- 1 Acrylic Render system  
colour : Pale grey
- 2 Horizontal fibre cement  
weatherboarding timber effect  
colour : Dark grey
- 3 Natural slate roofing with PV  
slates in 3 rows to East West  
& South facing slopes
- 4 A rated triple glazed UPVC  
windows & doors  
1.2 w/m/k "U"value  
colour: Anthracite grey

|   |                                                         |     |     |          |
|---|---------------------------------------------------------|-----|-----|----------|
| D | Landscape added, minor revisions                        | JAH | JLB | 18.12.18 |
| C | Issued to VB & LCC for Comment                          | JF  | DJS | 12.11.18 |
| B | Roof amended to Gable & Window amended to Snug & Lounge | JF  | DJS | 07.11.18 |
| A | First Issue                                             | JF  | DJS | 31.10.18 |

| REV | DESCRIPTION | BY | CHK | DATE |
|-----|-------------|----|-----|------|
|-----|-------------|----|-----|------|

Cover Storey  
Architects

Cover Storey Architects LLP  
18 St Georges Avenue, Havant  
Tel. 02392 006266  
info@coverstoreyarchitects.co.uk  
www.coverstorey.co.uk  
PO9 2RX

|                                                                       |                                      |                        |                               |                   |                     |                      |                     |                |
|-----------------------------------------------------------------------|--------------------------------------|------------------------|-------------------------------|-------------------|---------------------|----------------------|---------------------|----------------|
| Project name:<br>Downview Cottage, 26 Downview Road, Barnham PO22 0EG | Drawing name:<br>Proposed Elevations | Scale @ A3:<br>1 : 100 | Drawn / Checked:<br>JsF / DJS | Date:<br>Nov 2018 | Status:<br>PLANNING | Project No:<br>18025 | Drawing No:<br>P230 | Revision:<br>D |
|-----------------------------------------------------------------------|--------------------------------------|------------------------|-------------------------------|-------------------|---------------------|----------------------|---------------------|----------------|