





Scale Bar 1:100@A3
This drawing is the copyright of Cover Storey Architects LLP
All dimensions must be verified on site prior to construction
Do not scale this drawing except for planning application purposes

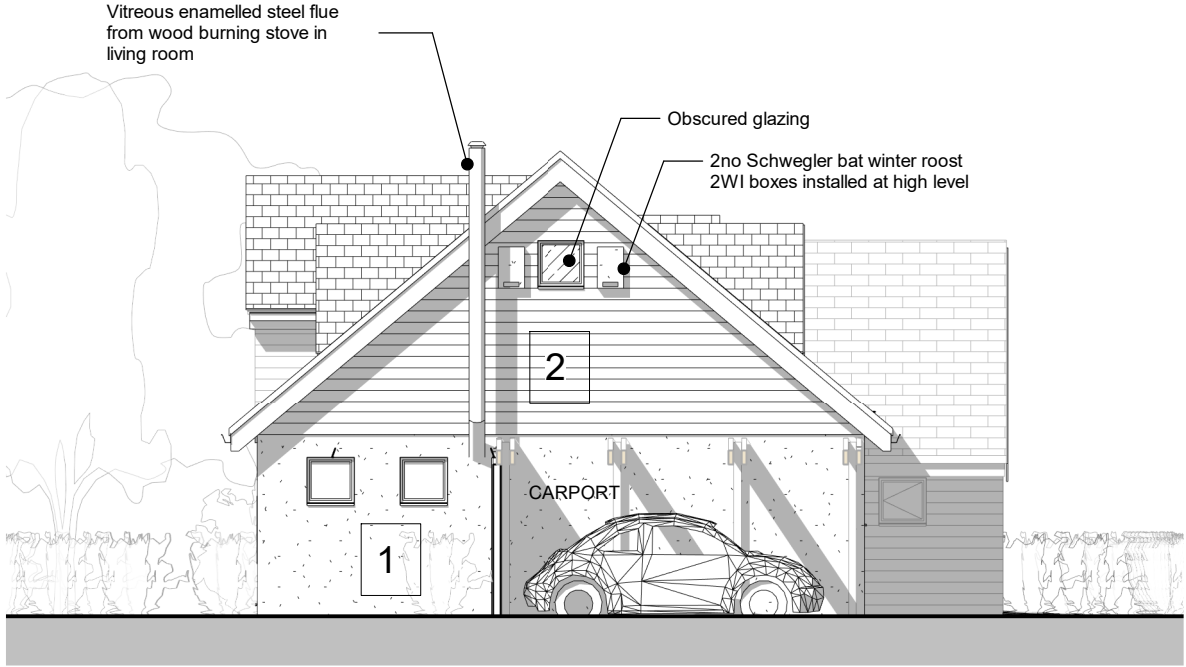

South Elevation
1 : 100



East Elevation
1 : 100

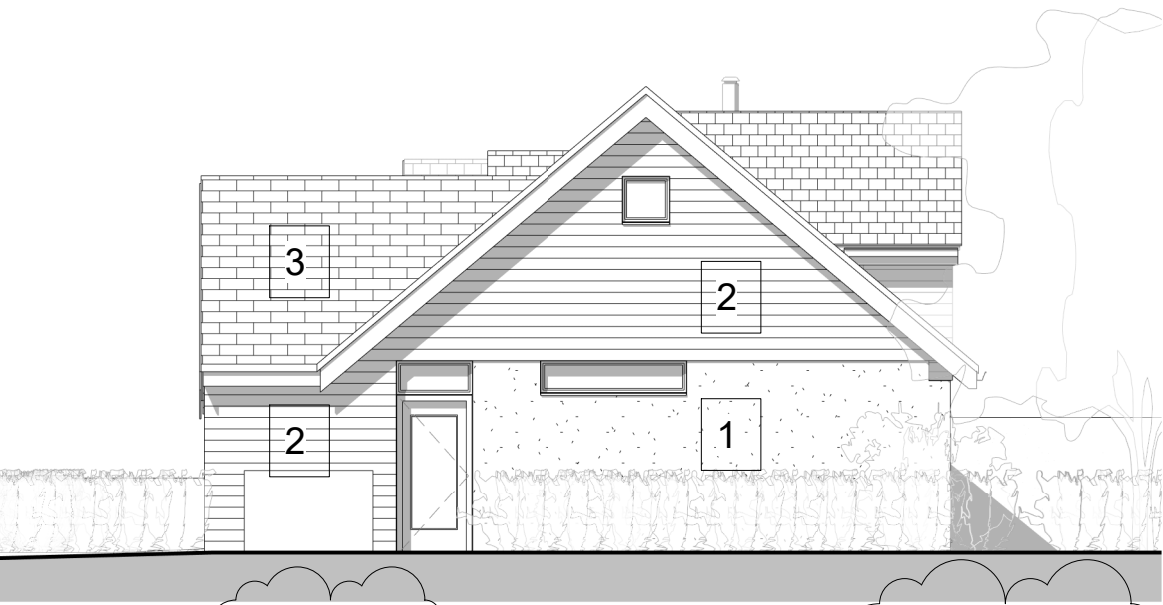

North Elevation
1 : 100



West Elevation
1 : 100

MATERIALS LEGEND

- 1 Acrylic Render system colour : Off-white / warm white
- 2 Horizontal fibre cement weatherboarding timber effect colour : Dark grey
- 3 Natural slate roofing with PV slates in 3 rows to East West & South facing slopes
- 4 A rated triple glazed UPVC windows & doors 1.2 w/m/k "U" value colour: Anthracite grey

E	Perimeter hedge graphics amended	JAH	DJS	25.07.19
D	Landscape added, minor revisions	JAH	JLB	18.12.18
C	Issued to VB & LCC for Comment	JF	DJS	12.11.18
B	Roof amended to Gable & Window amended to Snug & Lounge	JF	DJS	07.11.18
A	First Issue	JF	DJS	31.10.18

REV	DESCRIPTION	BY	CHK	DATE
-----	-------------	----	-----	------

Cover Storey

Architects

Cover Storey Architects LLP18 St Georges Avenue, HavantPO9 2RX
Tel. 02392 006266info@coverstoreyarchitects.co.ukwww.coverstorey.co.uk

Project name: Downview Cottage, 26 Downview Road, Barnham PO22 0EG	Drawing name: Proposed Elevations	Scale @ A3: 1 : 100	Drawn / Checked: JsF / DJS	Date: Nov 2018	Status: PLANNING	Project No: 18025	Drawing No: P230	Revision: E
---	--------------------------------------	------------------------	-------------------------------	-------------------	---------------------	----------------------	---------------------	----------------