

Stratford Lanterns - Size B


Stratford brass lantern complete with bracket.

Size: 380mm x 660mm.


Construction: Copper or brass laquered

Glazing: 4mm Obscure polycarb.


Electrics: ES lampholder C/W 20w LED (1180 Lumen) lamp.

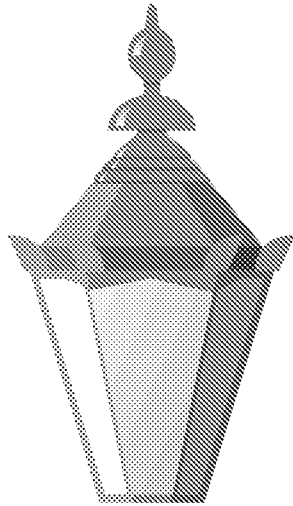

Cradle fixed

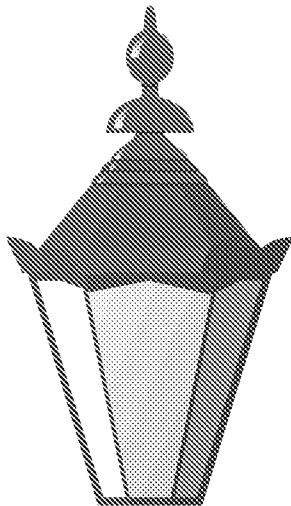

Bottom fixed

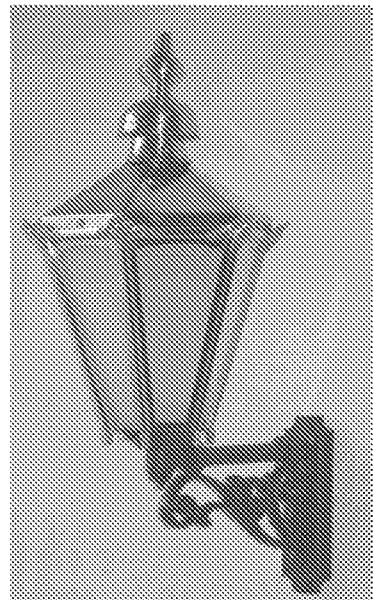

Insignia