

MATERIALS

**Walls** – Facing brickwork to match existing.

**Door & Window Frames** – White UPVC casements fitted with clear double glazed units.


**Roof** – UPVC frame finish dark grey externally, fitted with grey tinted solar control glass.



EAST ELEVATION



SOUTH ELEVATION

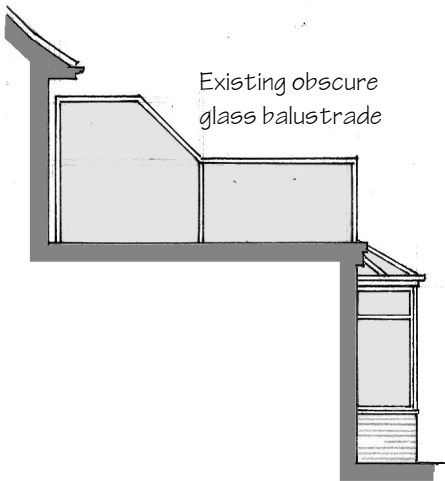


NORTH ELEVATION



WEST ELEVATION

ARCHITECTURAL DESIGN

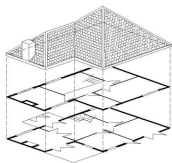

01730 268719  
07878 068787  
saxon-end@tiscali.co.uk

Saxon End  
Bordean  
Petersfield  
Hampshire  
GU32 1EP

Client


MR & MRS. ALLINGTON

Job

73 BARNHAM ROAD,  
BARNHAM

Drawing

PROPOSED ELEVATIONS

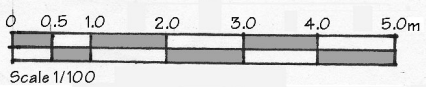

Date Dec 2018

Ref

AL/18/004