


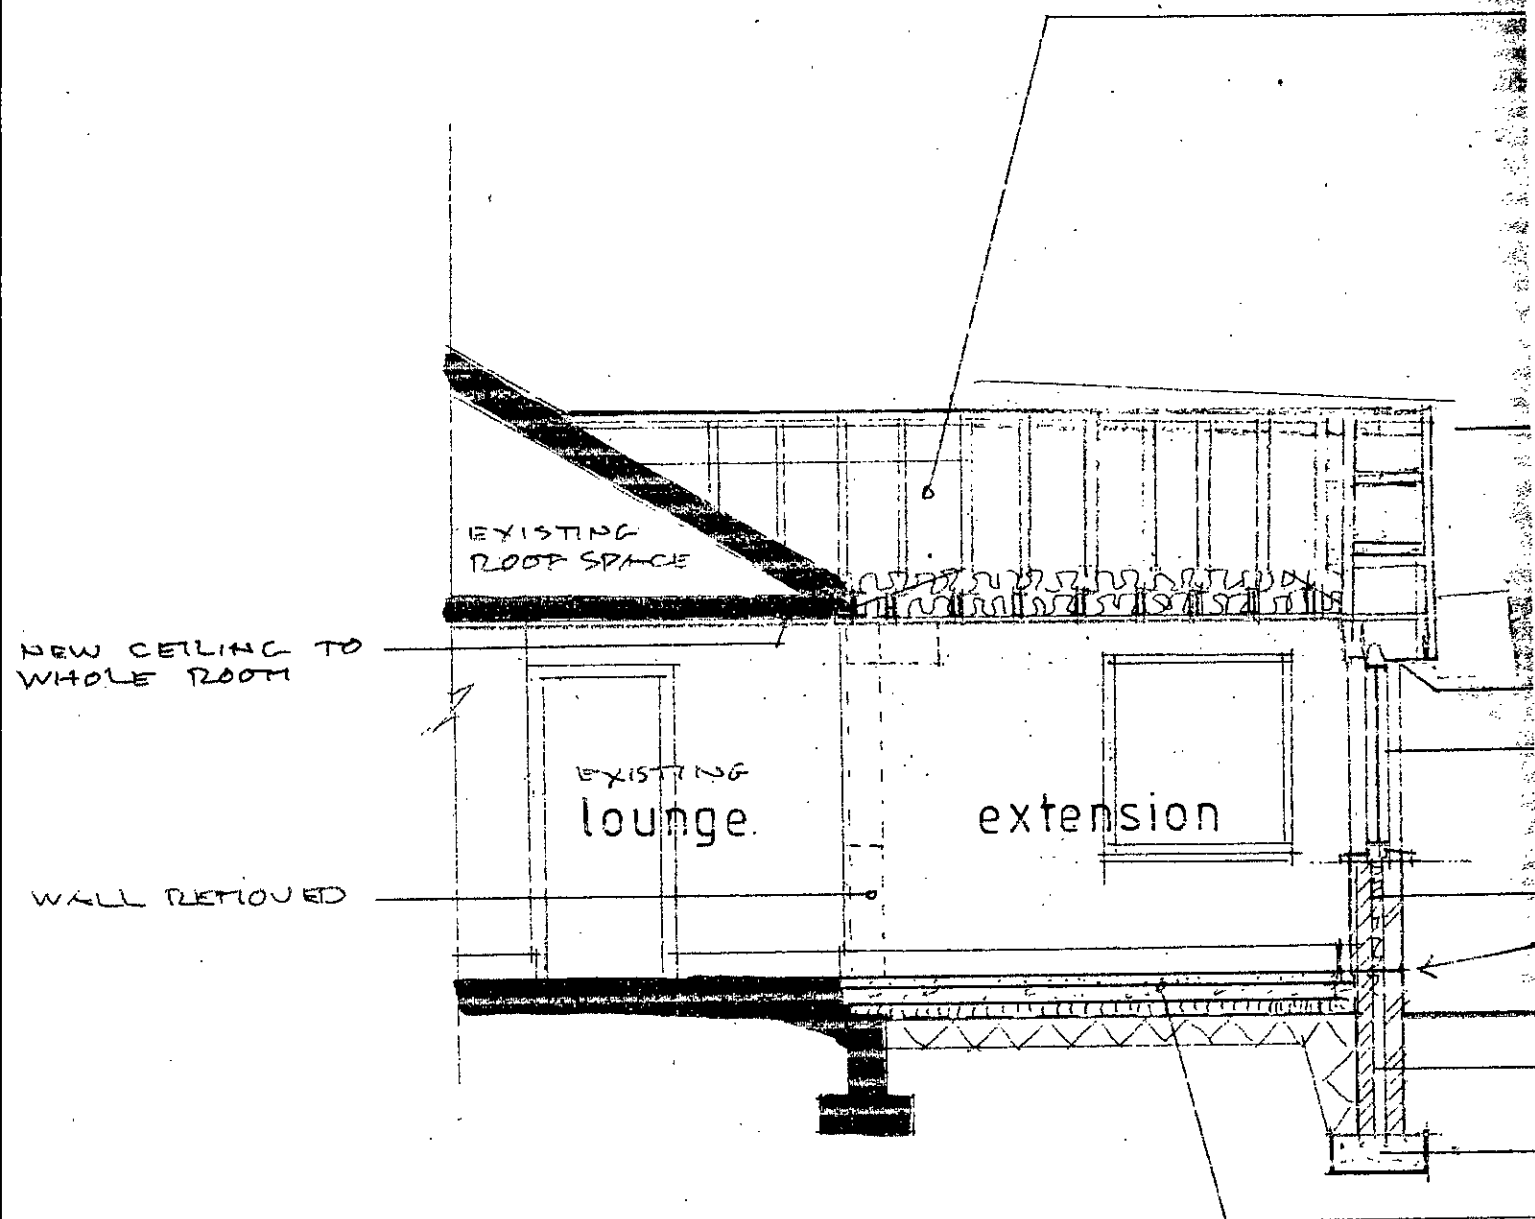

SECTION A - A