




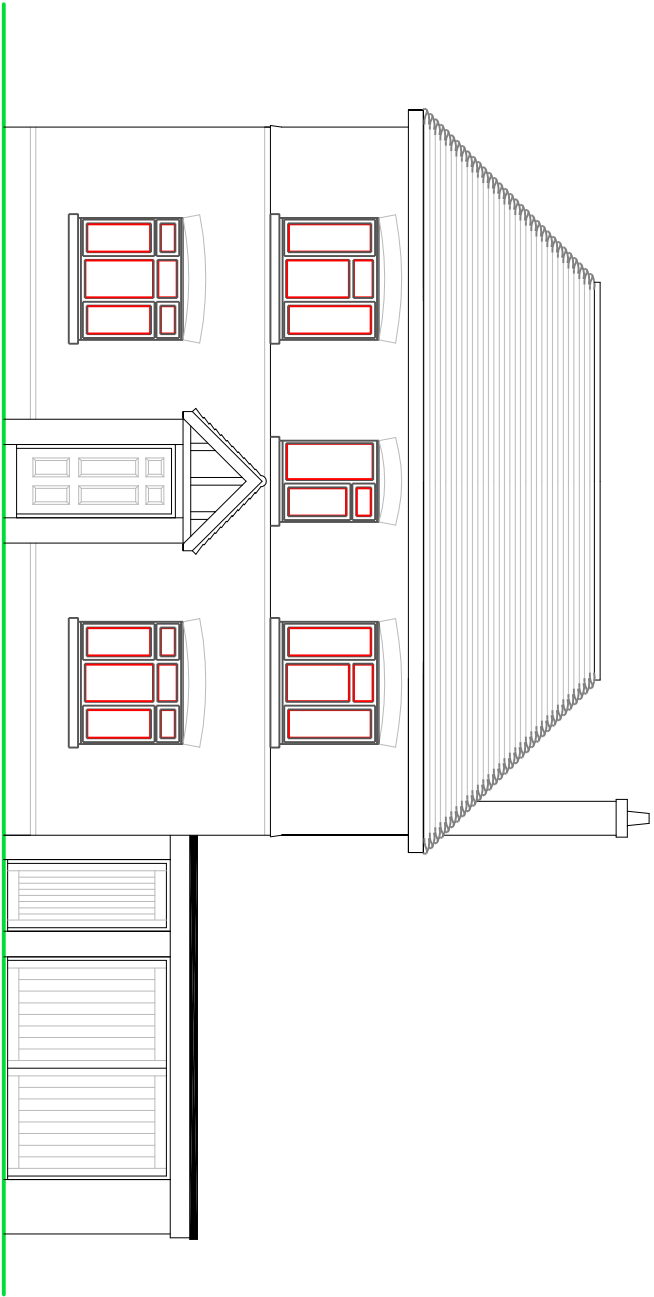


FRONT ELEVATION

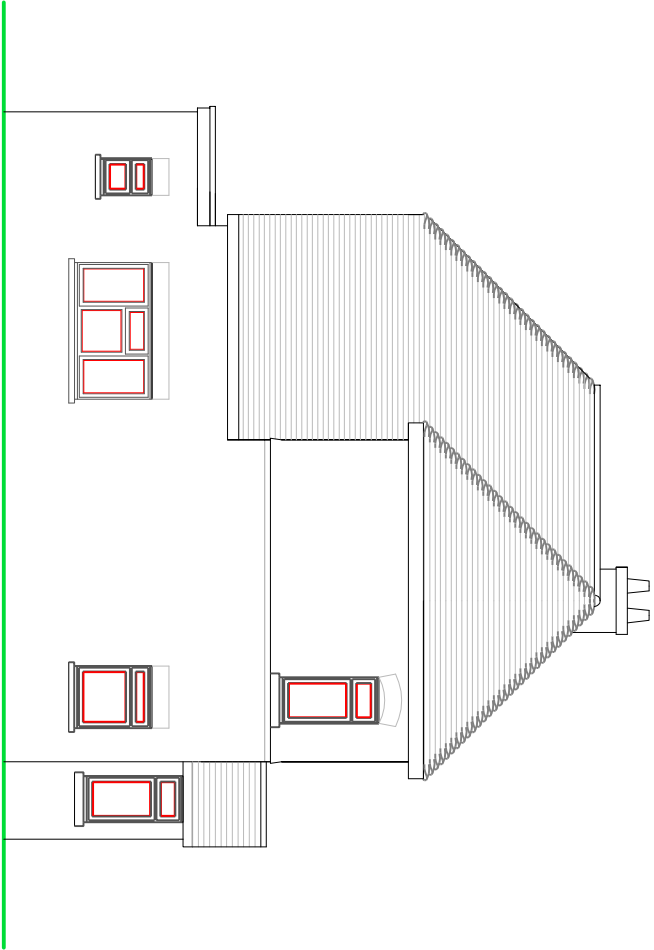

SIDE ELEVATION

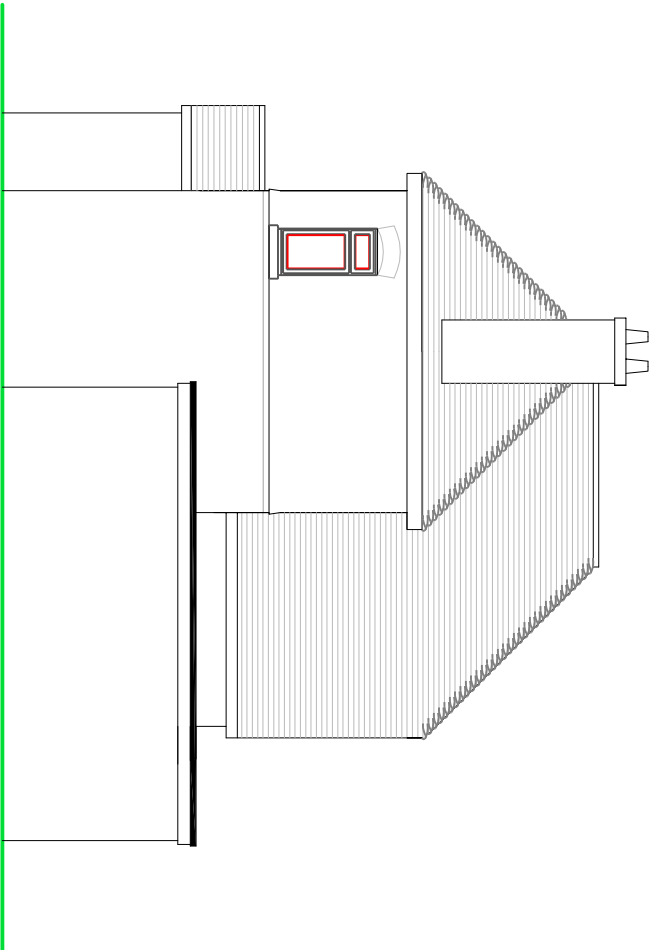


SIDE ELEVATION

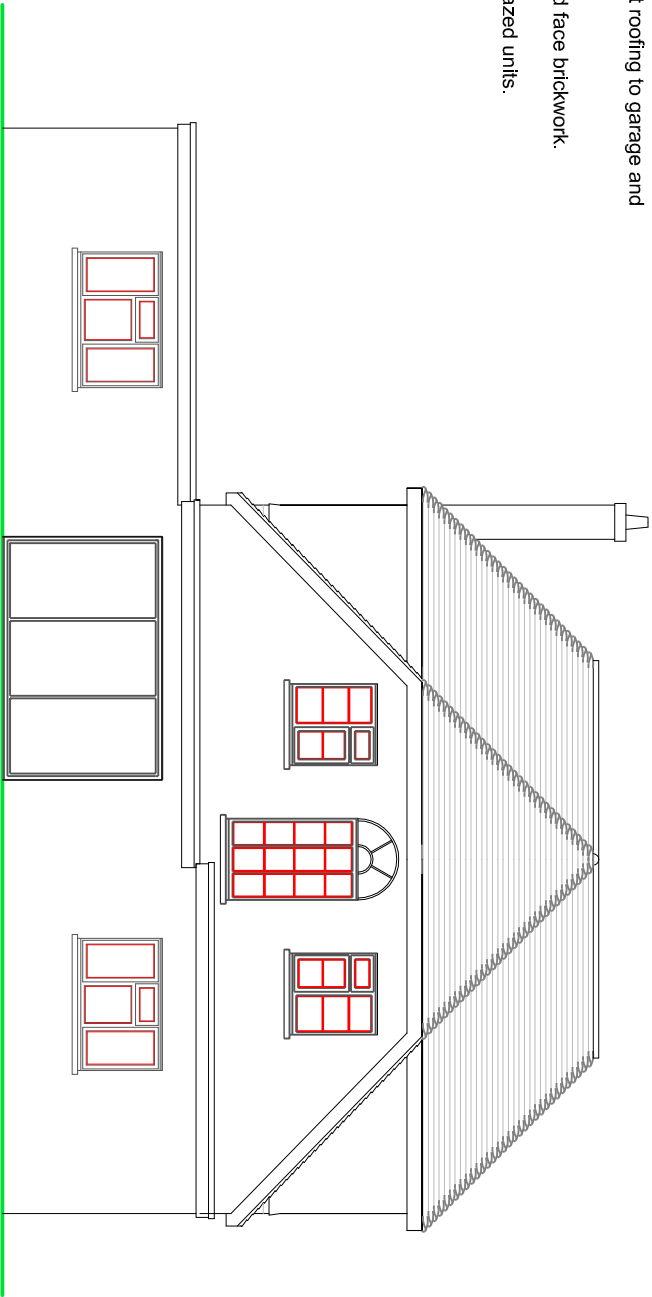

REAR ELEVATION

NOTES

- ROOF - Plain clay tiles to pitched roof and felted flat roofing to garage and extensions.
- WALLS - Mixture of painted pebble dash render and face brickwork.
- WINDOWS/DOORS - White framed PVC double glazed units.

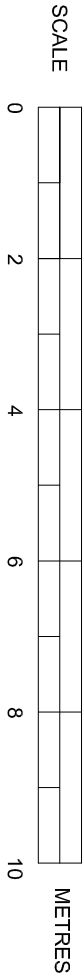

EXISTING ELEVATIONS

SUSSEX BUILDING CONSULTANCY LIMITED

10 ELM GROVE, BARNHAM,
BOGNOR REGIS, WEST SUSSEX.

SCALE - 1/100 REV - DATE - 26/06/2017

LABC

partner

3 NORTHOTE ROAD
BOGNOR REGIS
PO21 9LZ
TEL - (01243) 981379