


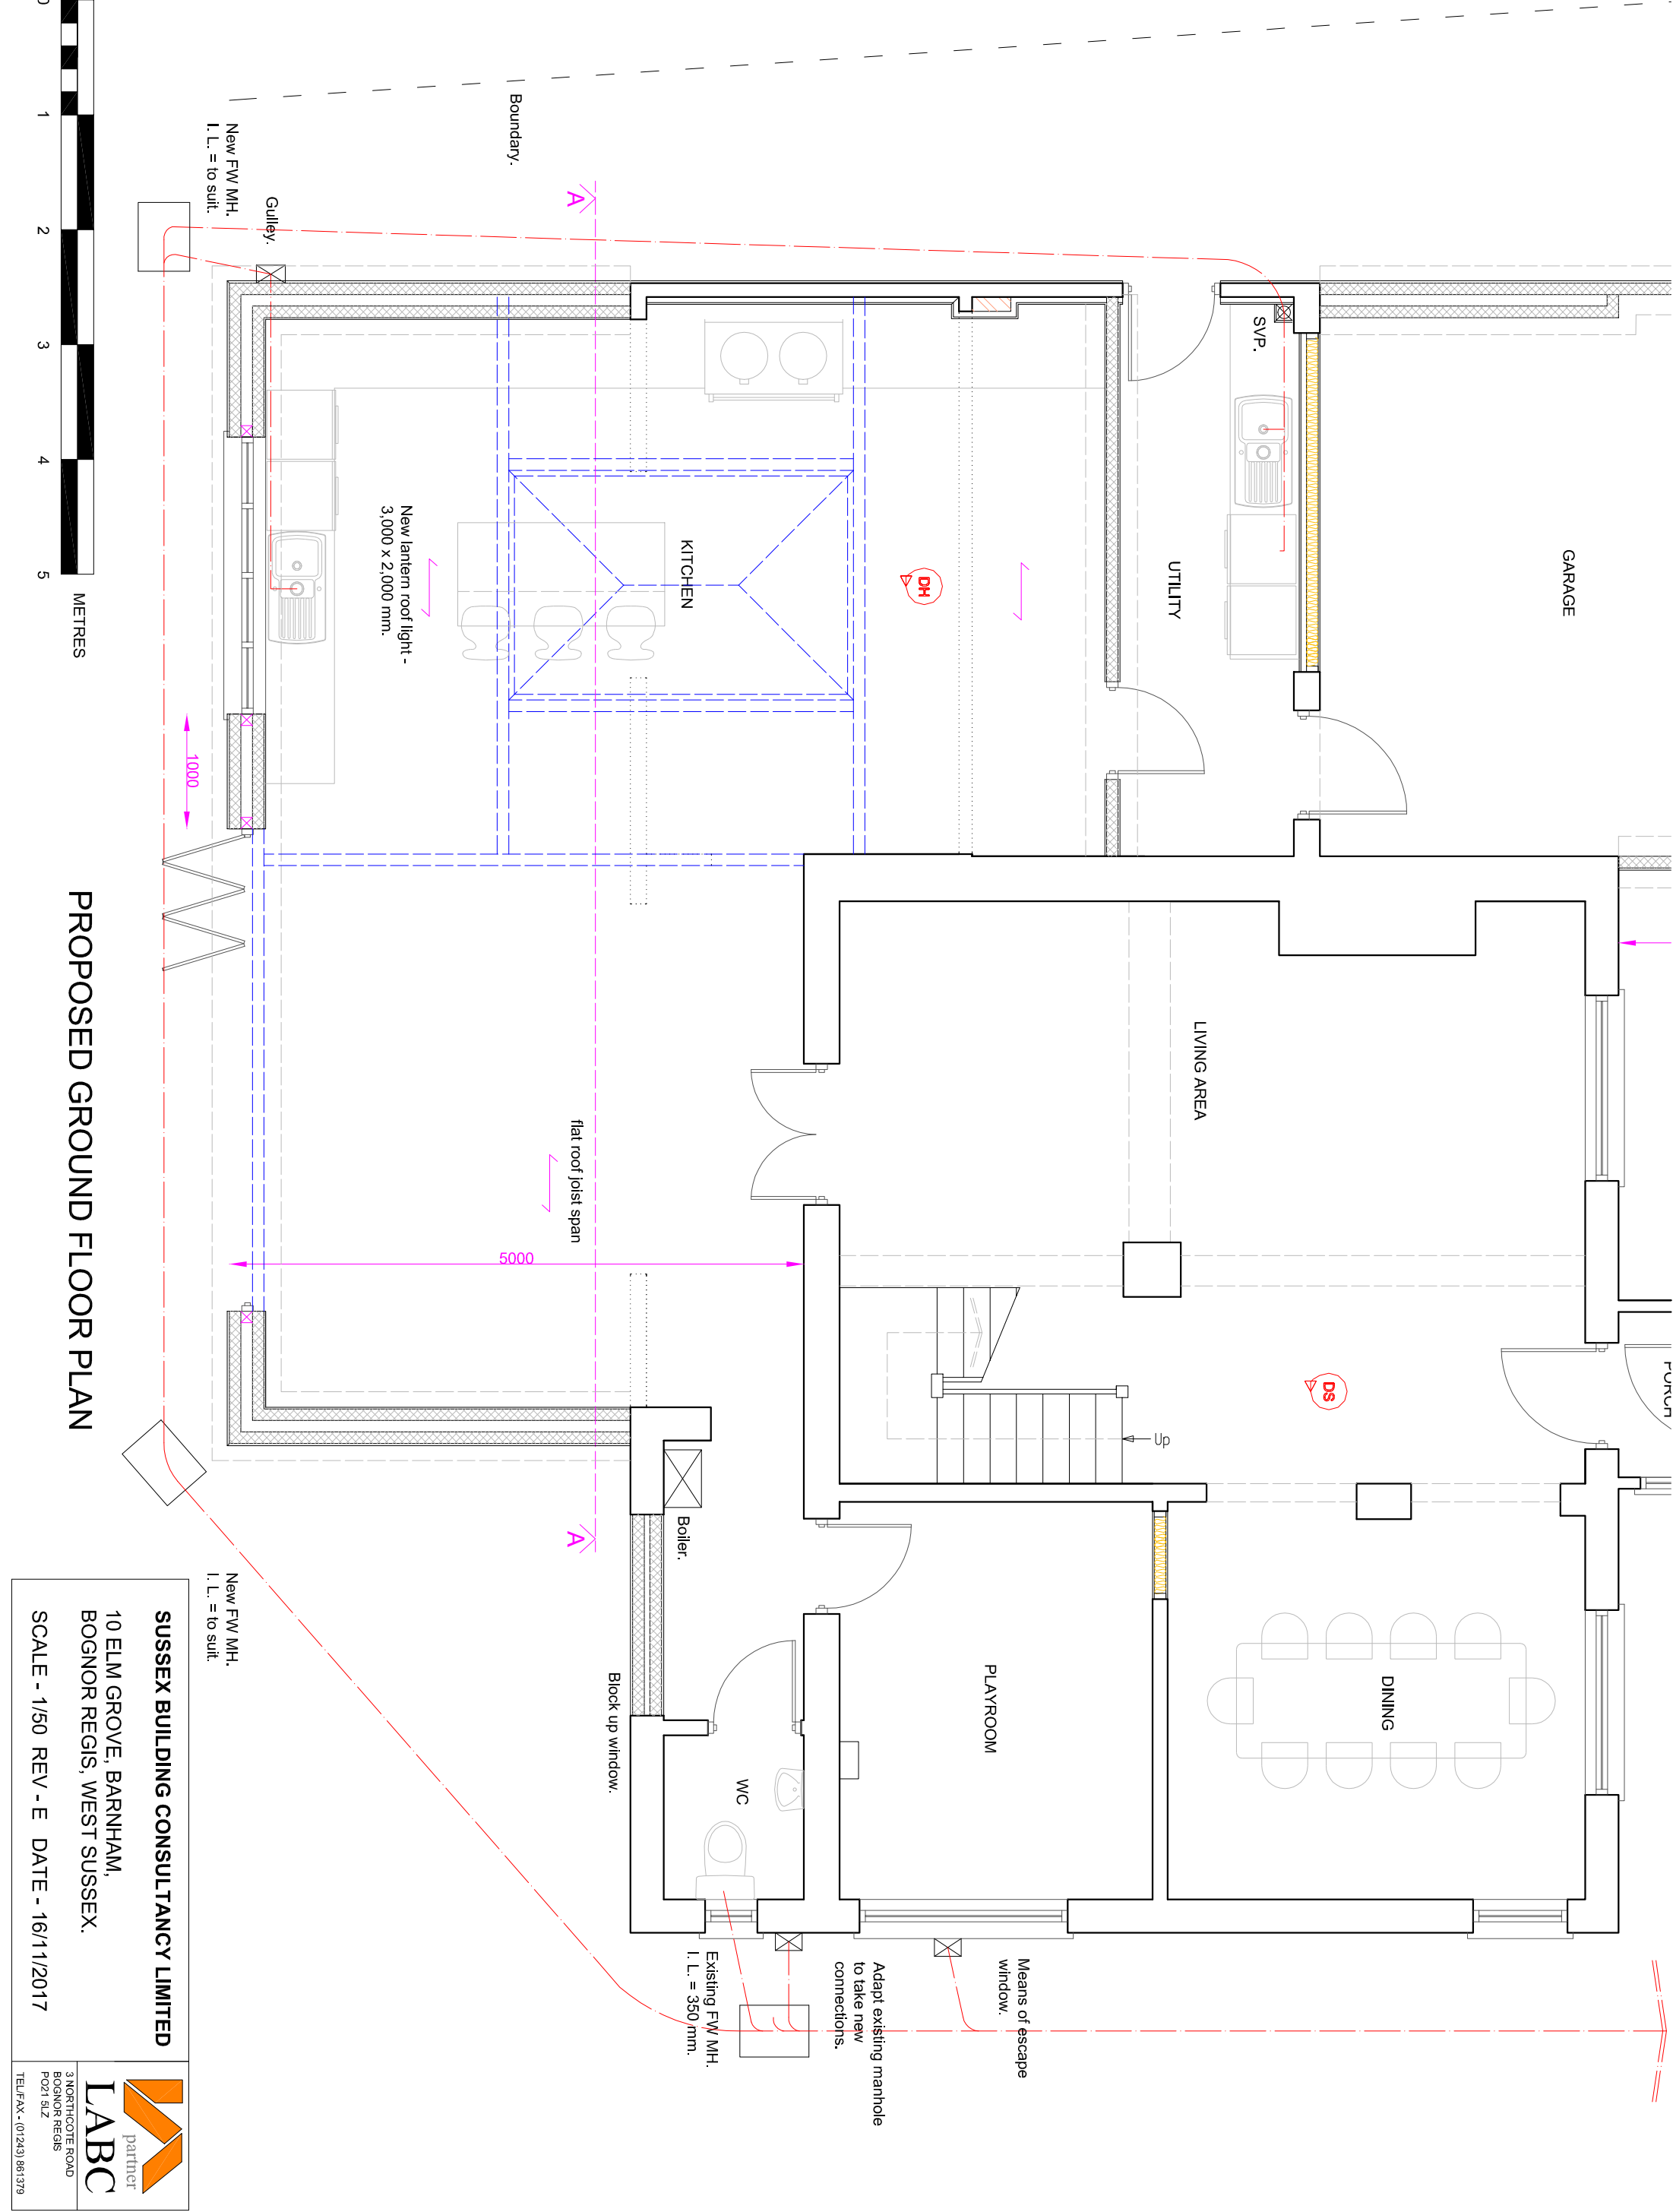

SUSSEX BUILDING CONSULTANCY LIMITED

10 ELM GROVE, BARNHAM,
BOGNOR REGIS, WEST SUSSEX.

SCALE - 1/50 REV - E DATE - 16/11/2017

LABC
partner

3 NORTHCOTE ROAD
BOGNOR REGIS
PO21 5LZ

TEL/FAX - (01243) 861379