




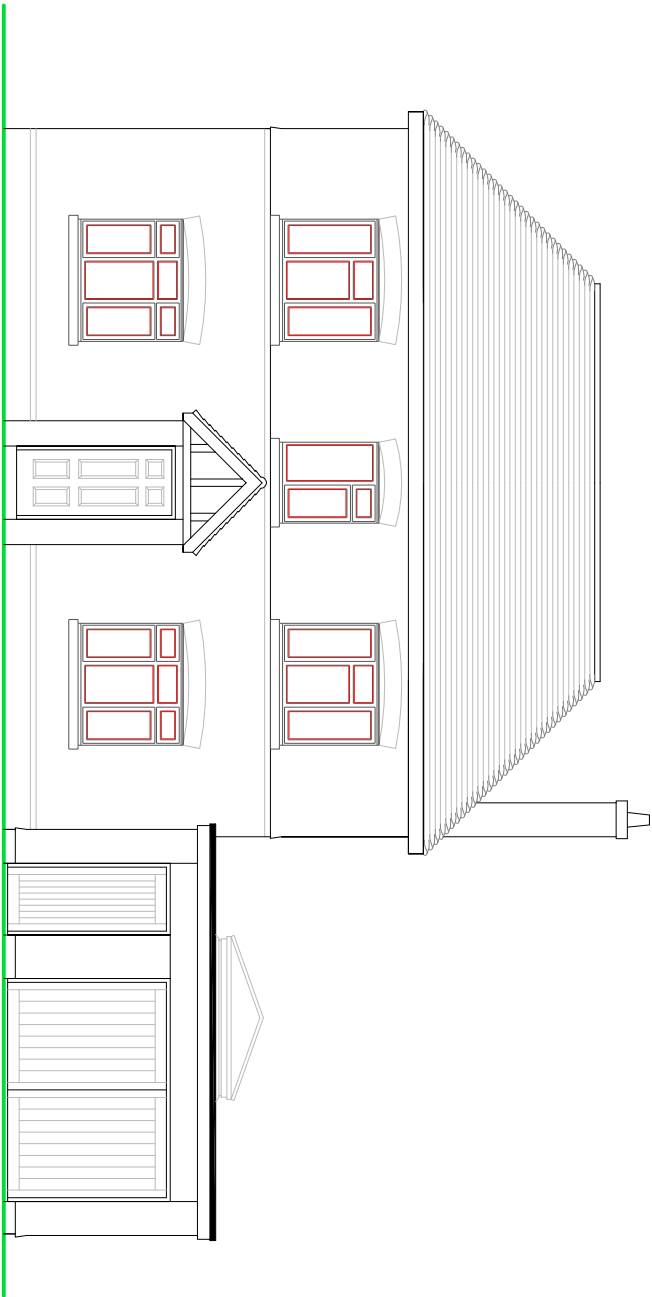


FRONT ELEVATION

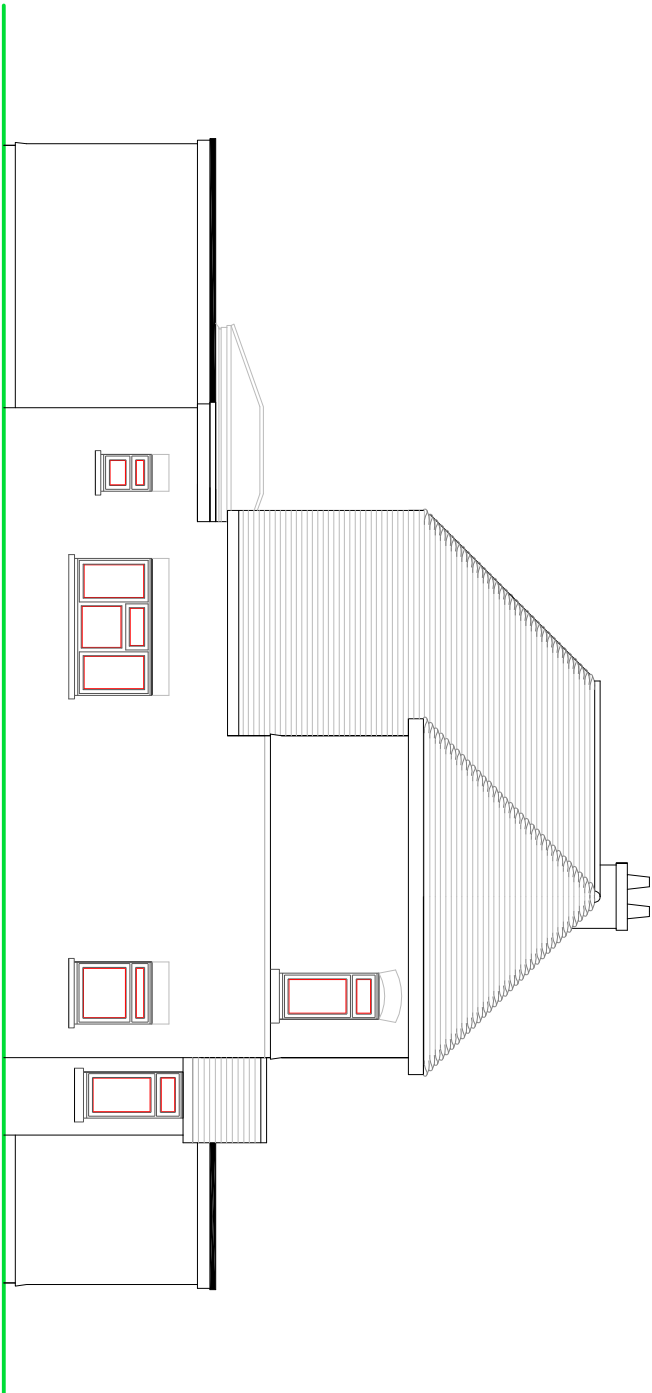

SIDE ELEVATION

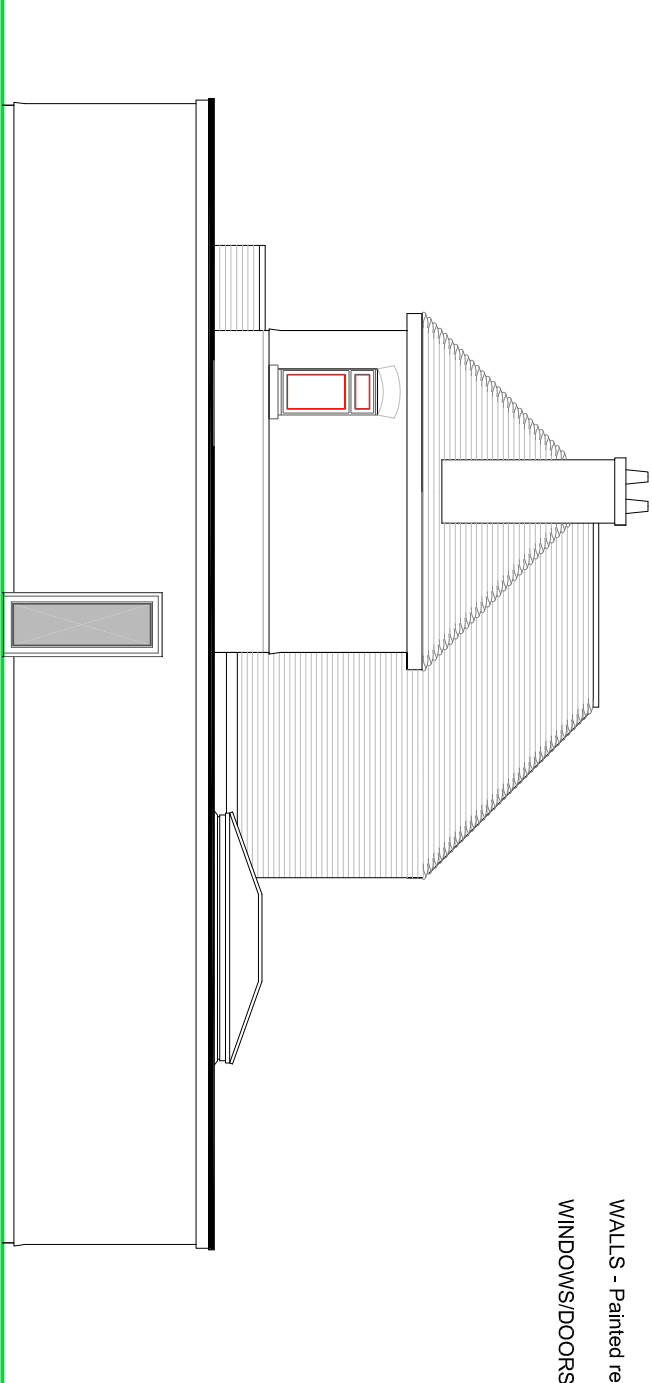


SIDE ELEVATION

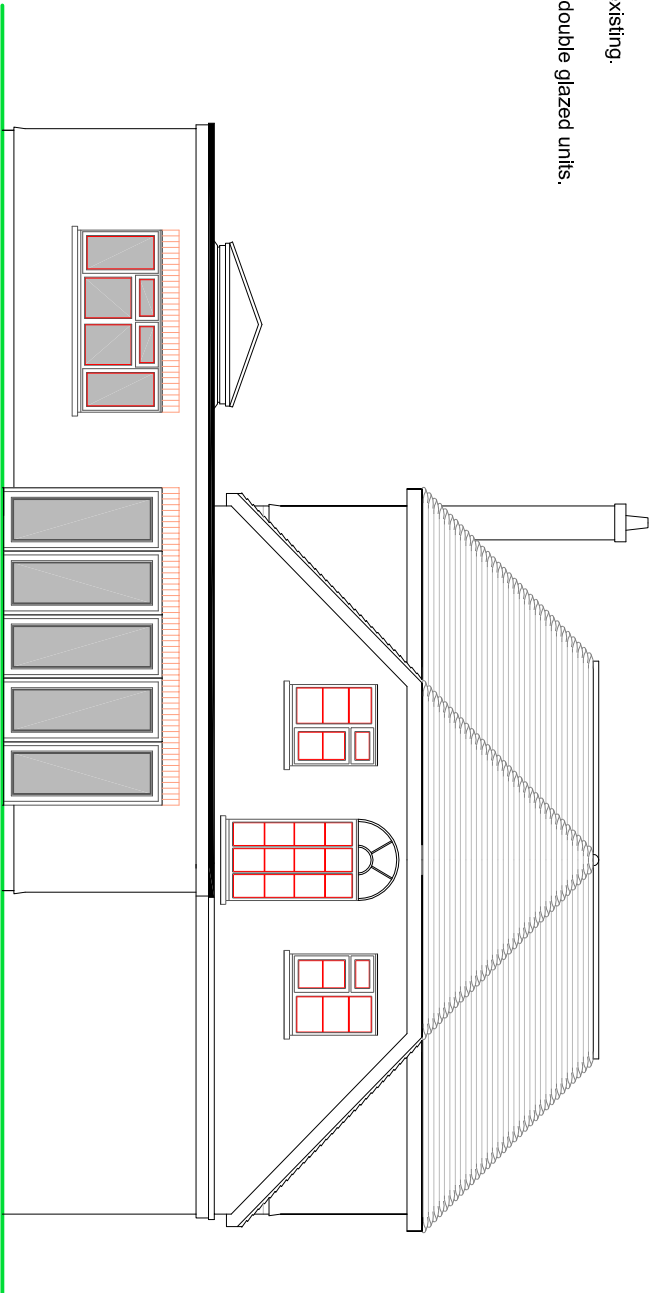

REAR ELEVATION

NOTES

- ROOF - Dark single ply membrane covered flat roof.
- WALLS - Painted render detail to match existing.
- WINDOWS/DOORS - White framed PVC double glazed units.

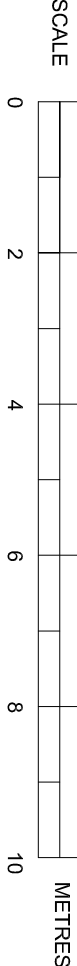

PROPOSED ELEVATIONS

SUSSEX BUILDING CONSULTANCY LIMITED

10 ELM GROVE, BARNHAM,
BOGNOR REGIS, WEST SUSSEX.

SCALE - 1/100 REV - E DATE - 15/11/2017



partner
LABC
3 NORTHOTE ROAD
BOGNOR REGIS
TEL - (01243) 861379