


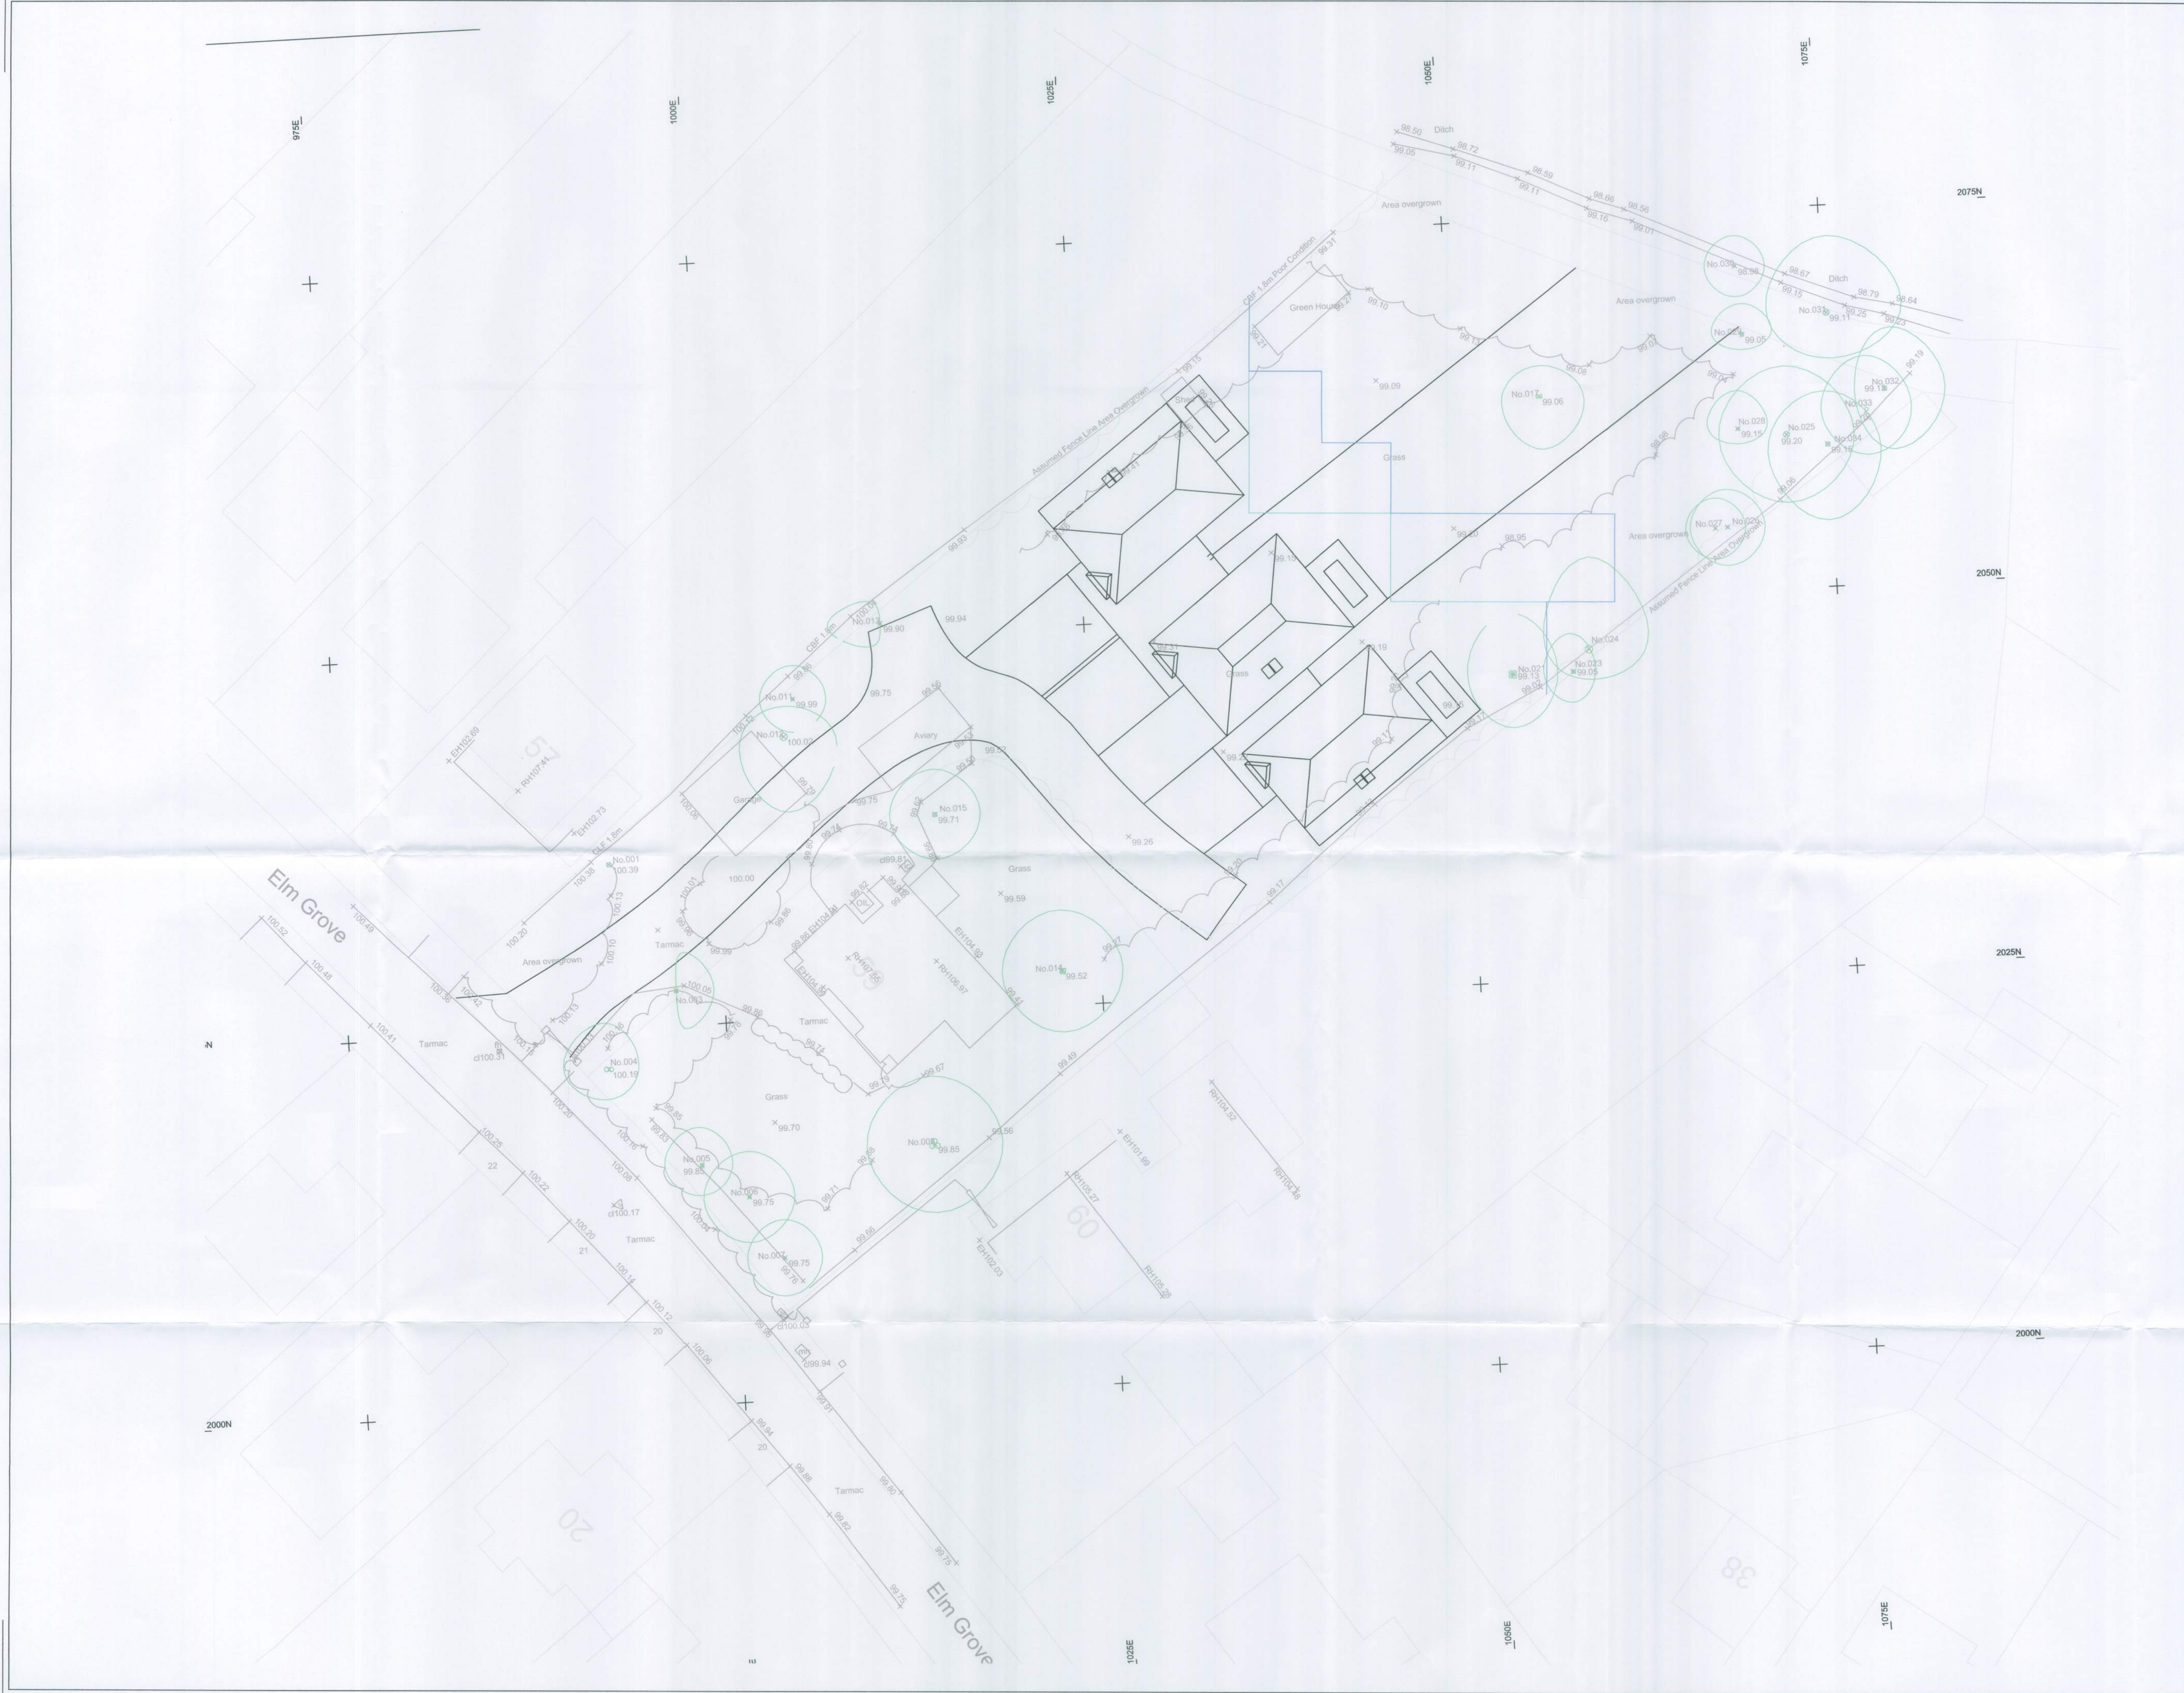

Notes

Rev.	Description	App.	Chk.	Dm.	Date
------	-------------	------	------	-----	------

Client
77 Property Ltd

Project
**59 Elm Grove
Barnham**

Drawing Title
Proposed Site Layout

Robert Clark Associates Ltd
Chartered Civil Engineers
Willow Cottage, Herne Lane, Rustington
West Sussex BN16 3EE
Tel: 01903 778945 Fax: 01903 778967

© This drawing is the copyright of Robert Clark Associates Limited
It may not be copied or reproduced without their written authority

Scale	1:200	At original	A1
Drawing Number	1578/P/D1.1	Revision	-