
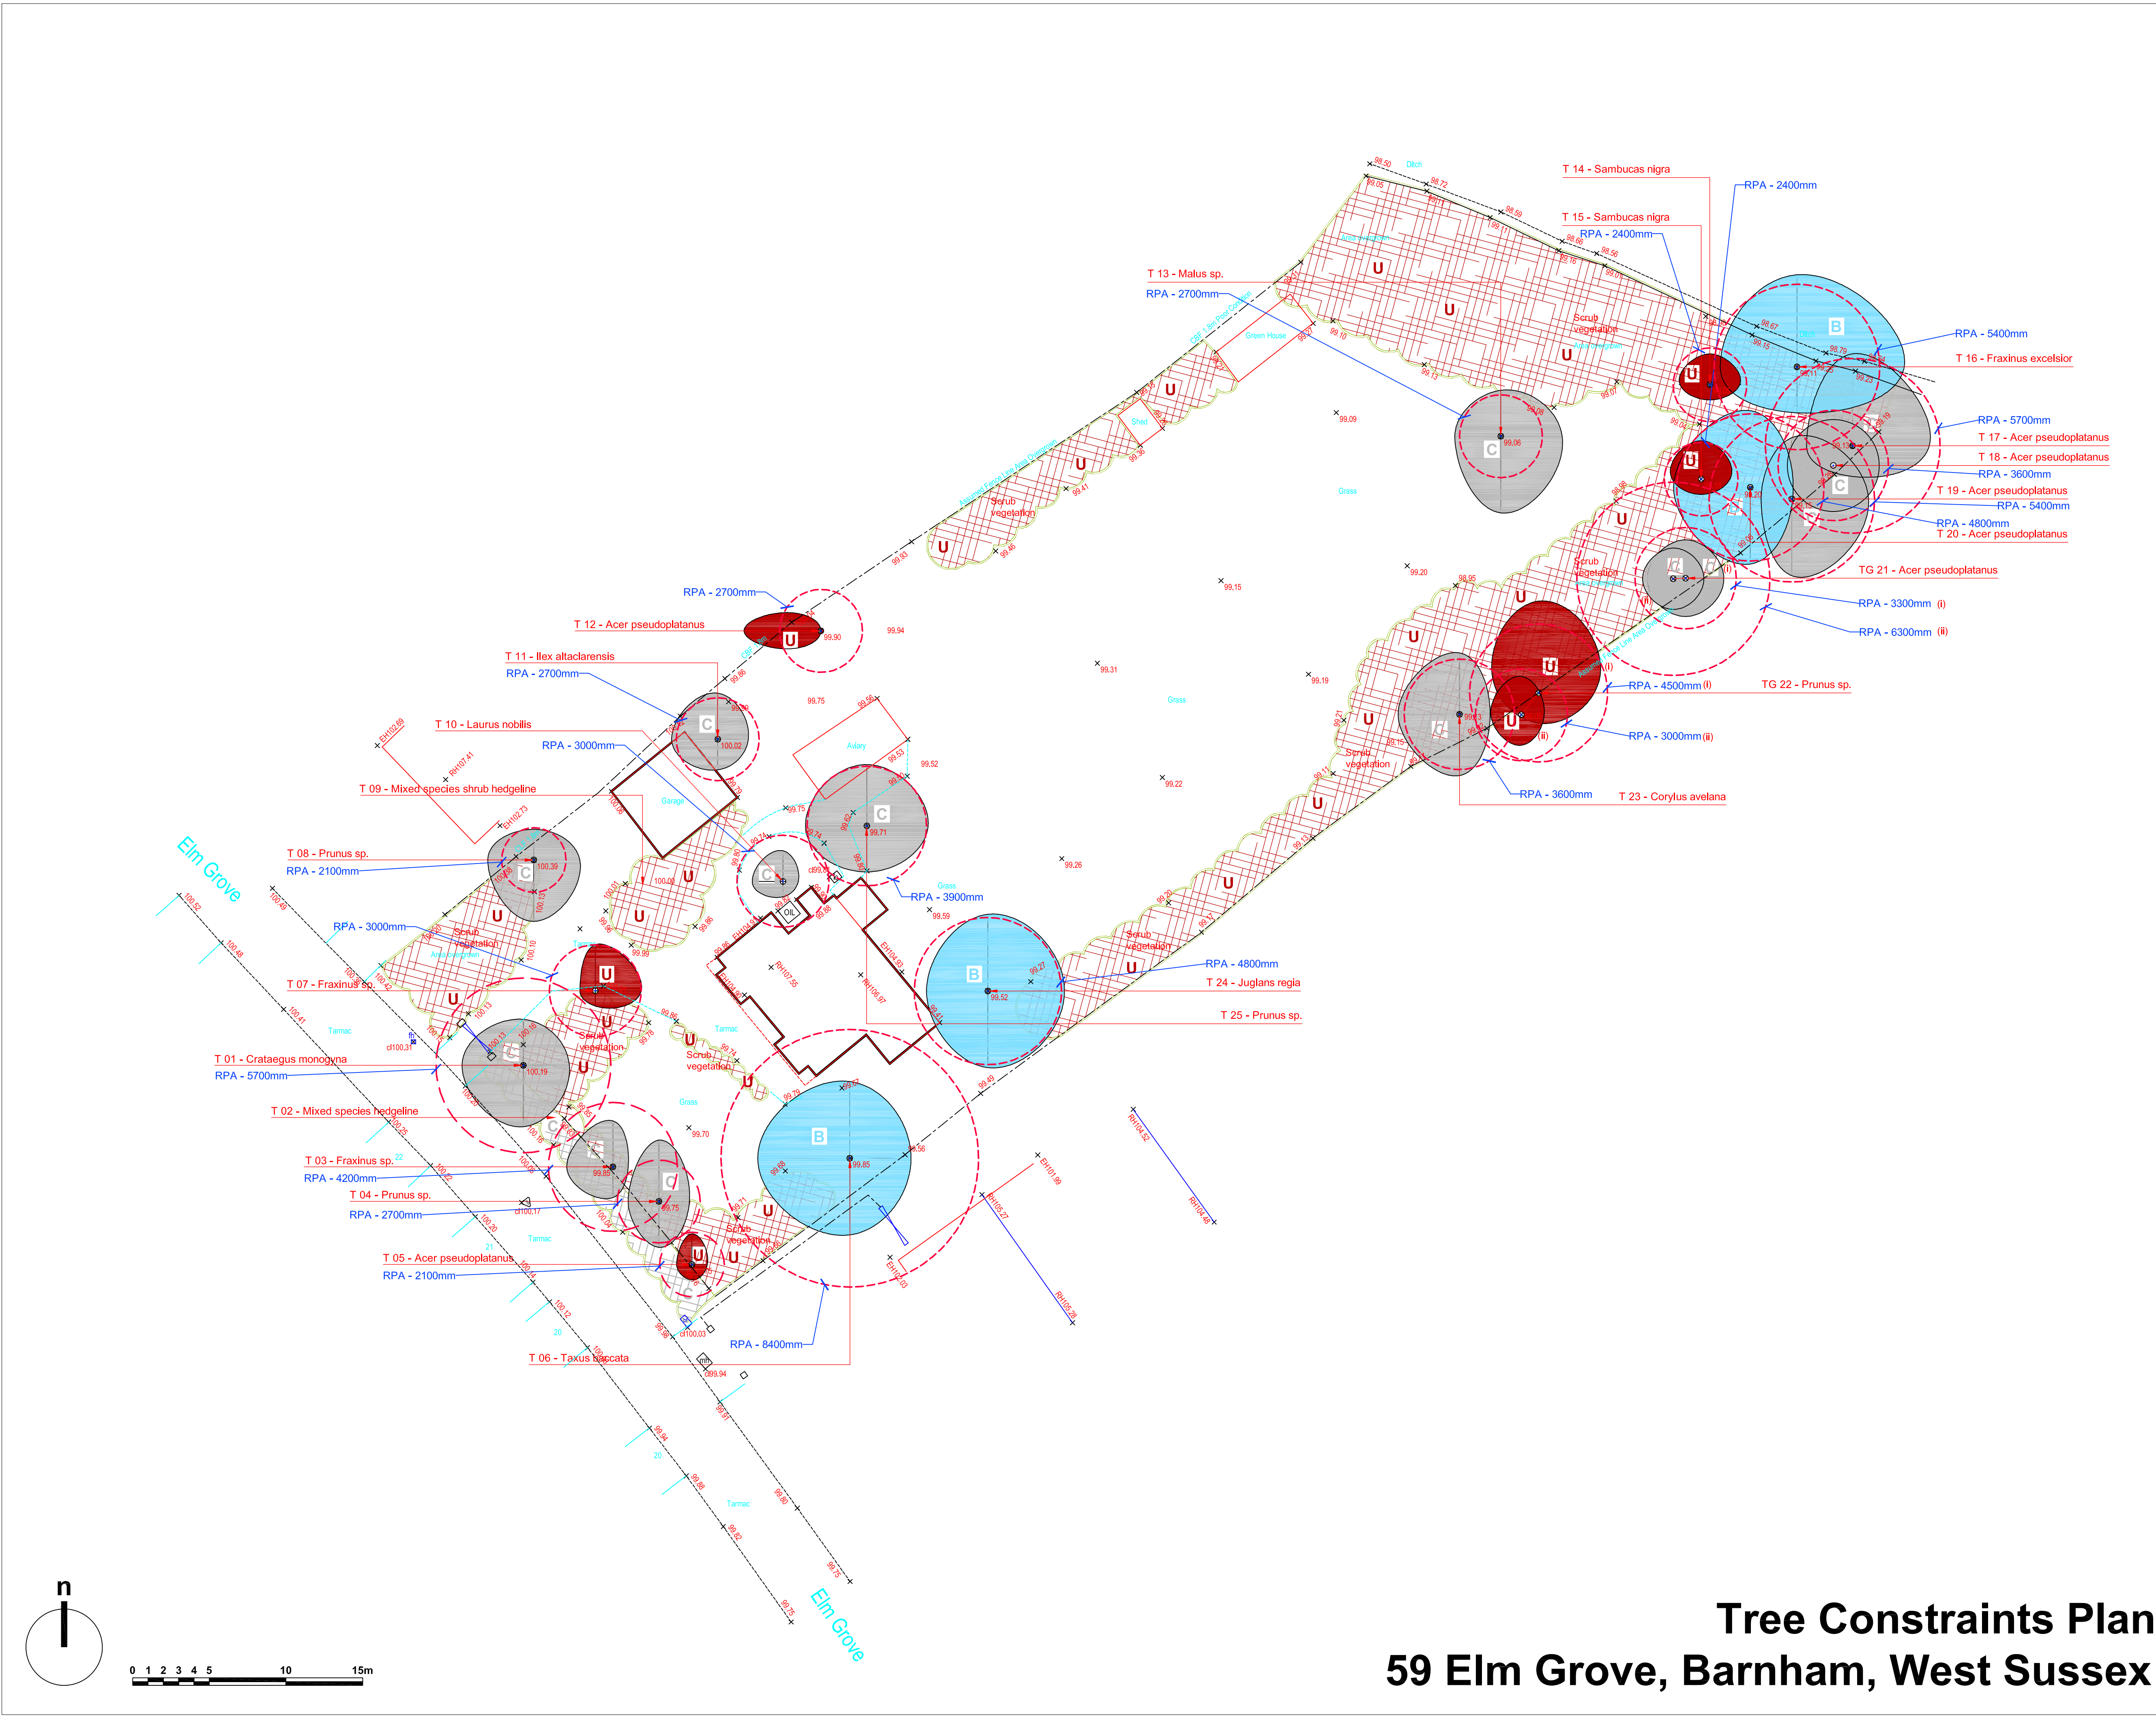
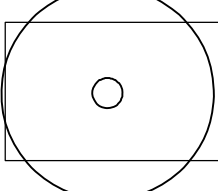
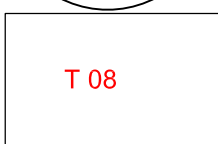
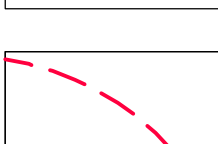
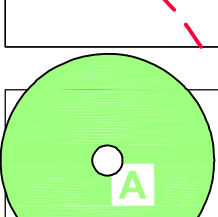
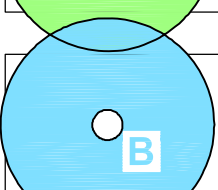
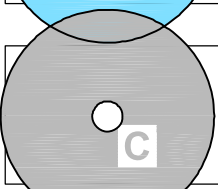
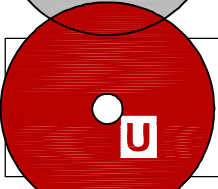
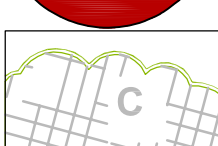


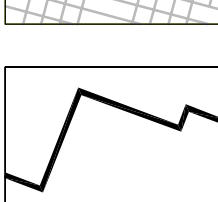

Legend


-  Existing Trees.
-  Tree, Shrub, and Hedge Numbers.
-  Tree Root Protection Areas
Tree Root Protection Areas calculated and specified in accordance with BS 5837:2012 - 'Trees in Relation to Design, Demolition and Construction - recommendations'.
-  Category A Trees;
Trees of High Quality and Value.
-  Category B Trees
Trees of Moderate Quality and Value.
-  Category C Trees
Trees of Low Quality and Value.
-  Category U Trees;
Trees unviable for long term retention.
-  Existing Hedgelines / Shrub Group Area.
-  Existing Building Footprint.

Notes: The original of this drawing was produced in colour - a monochrome copy should not be relied upon.

Rev	Description	Date	Initials
00	Planning Issue	10.12.14	KM

Lizard Landscape Design

Lizard Landscape Design
19 Broadwater Street East
Worthing
West Sussex
BN14 3AA
Tel: 01903 216033
Fax: 01903 214777
Email: lizard.landscape@btconnect.com

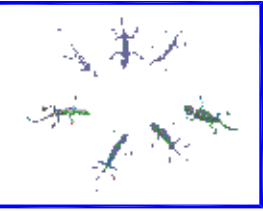

Project title 59 Elm Grove, Barnham			
Drawing title Tree Constraints Plan			
Scale 1:200@A1	Drawn KM Approved	Date 10.12.14	
Drawing No LLD789 / 01	CAD Filename LLD789/CADDrawings		Revision 00

Tree Constraints Plan

59 Elm Grove, Barnham, West Sussex