

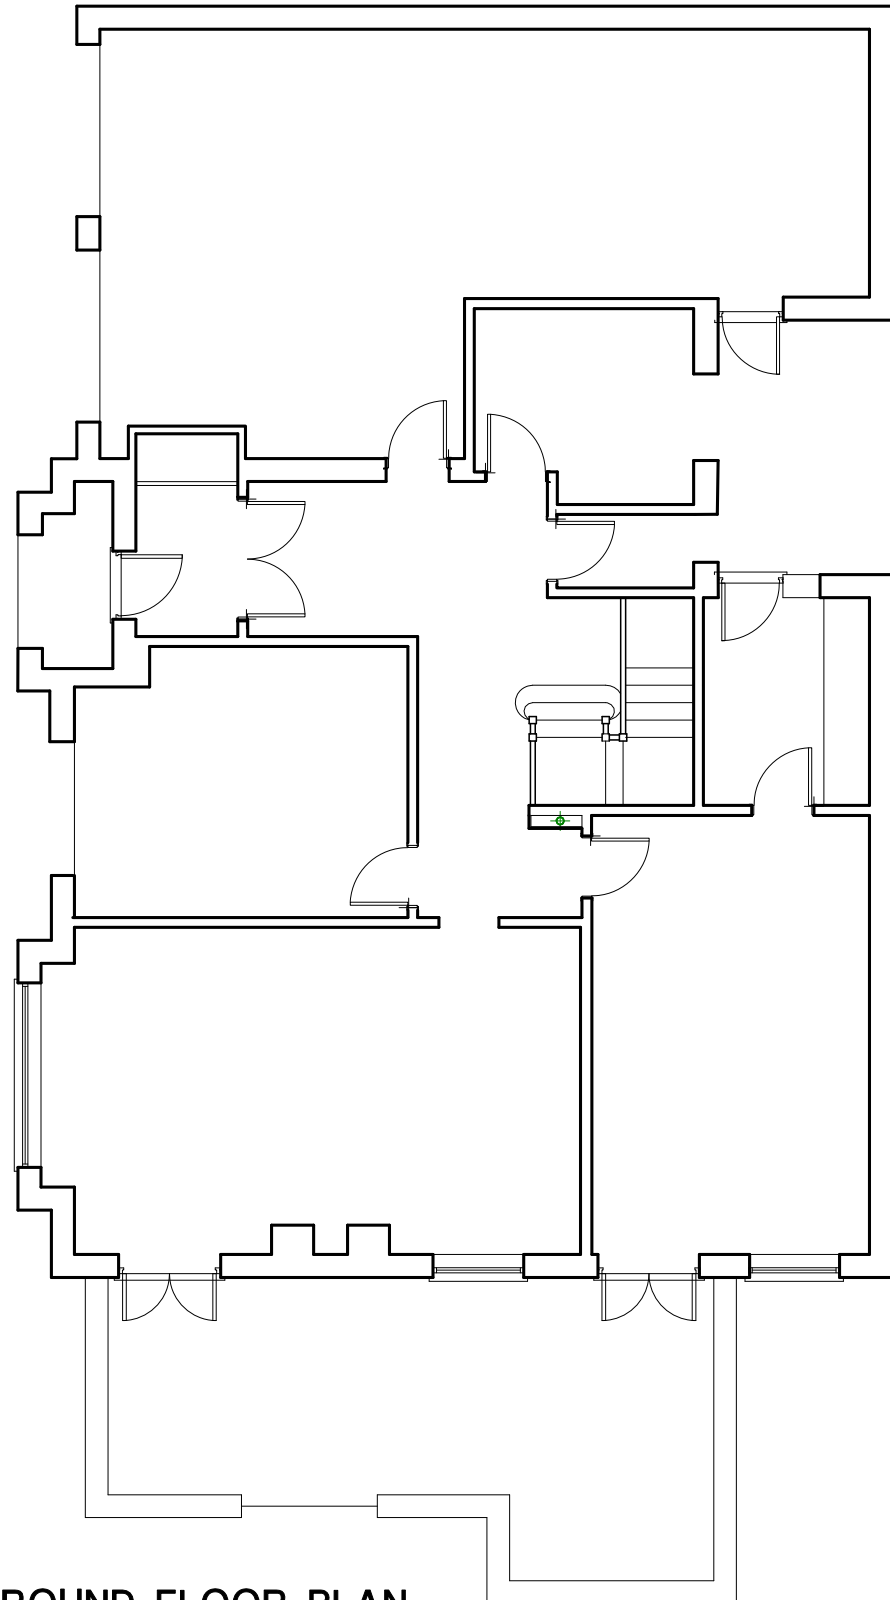
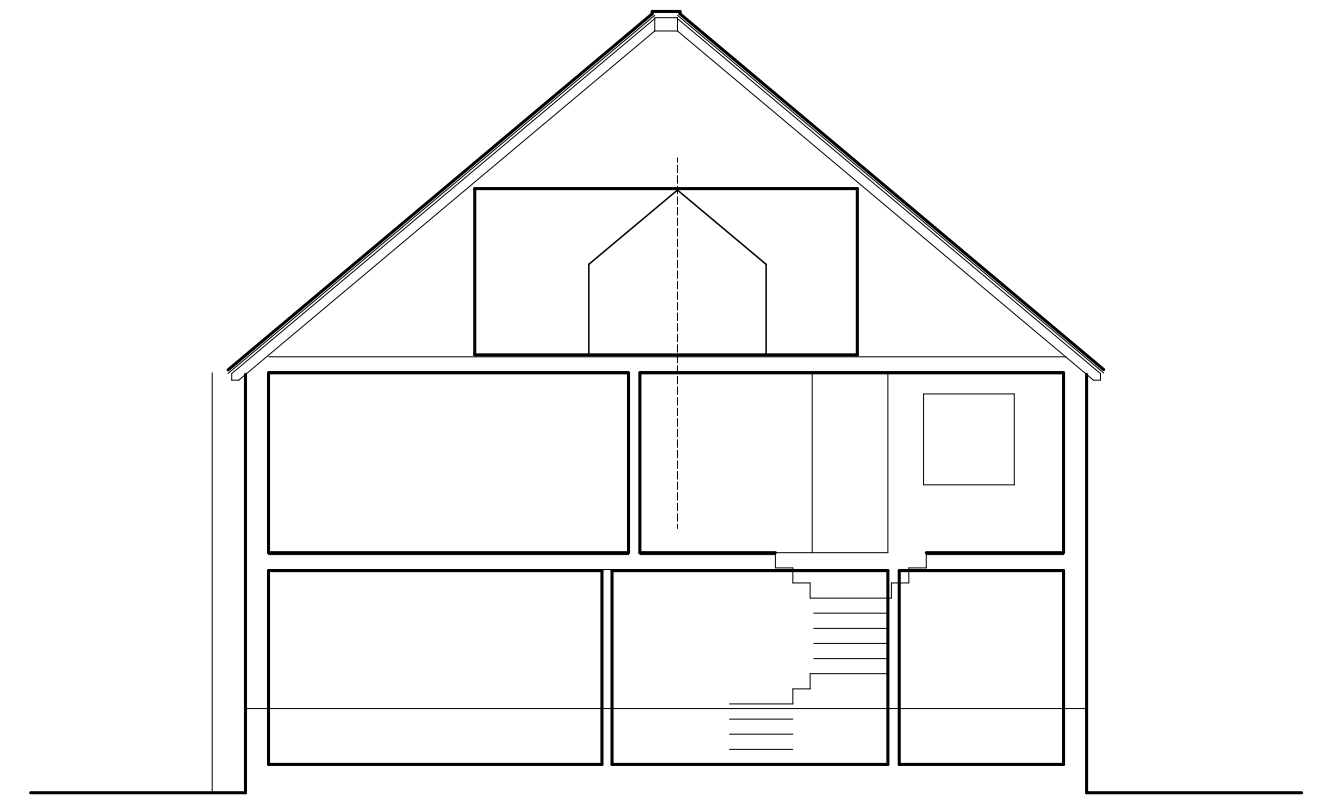
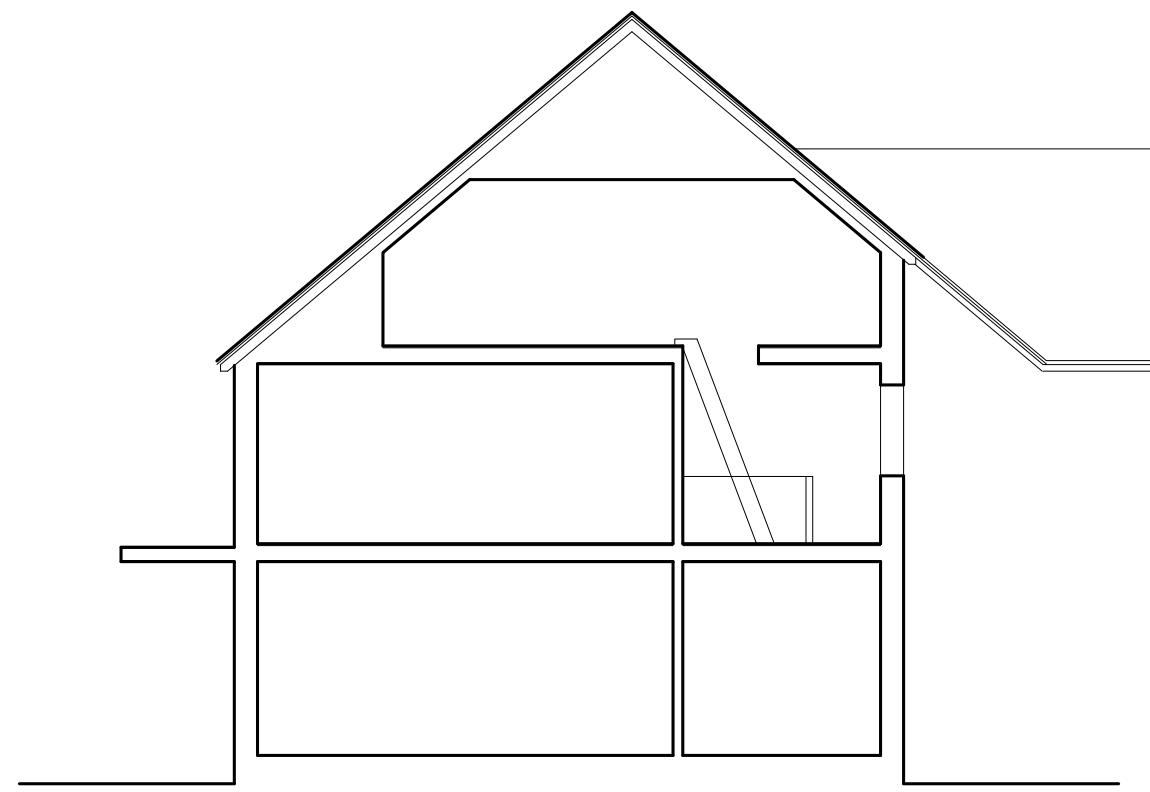


1/100 scale
on A2 paper

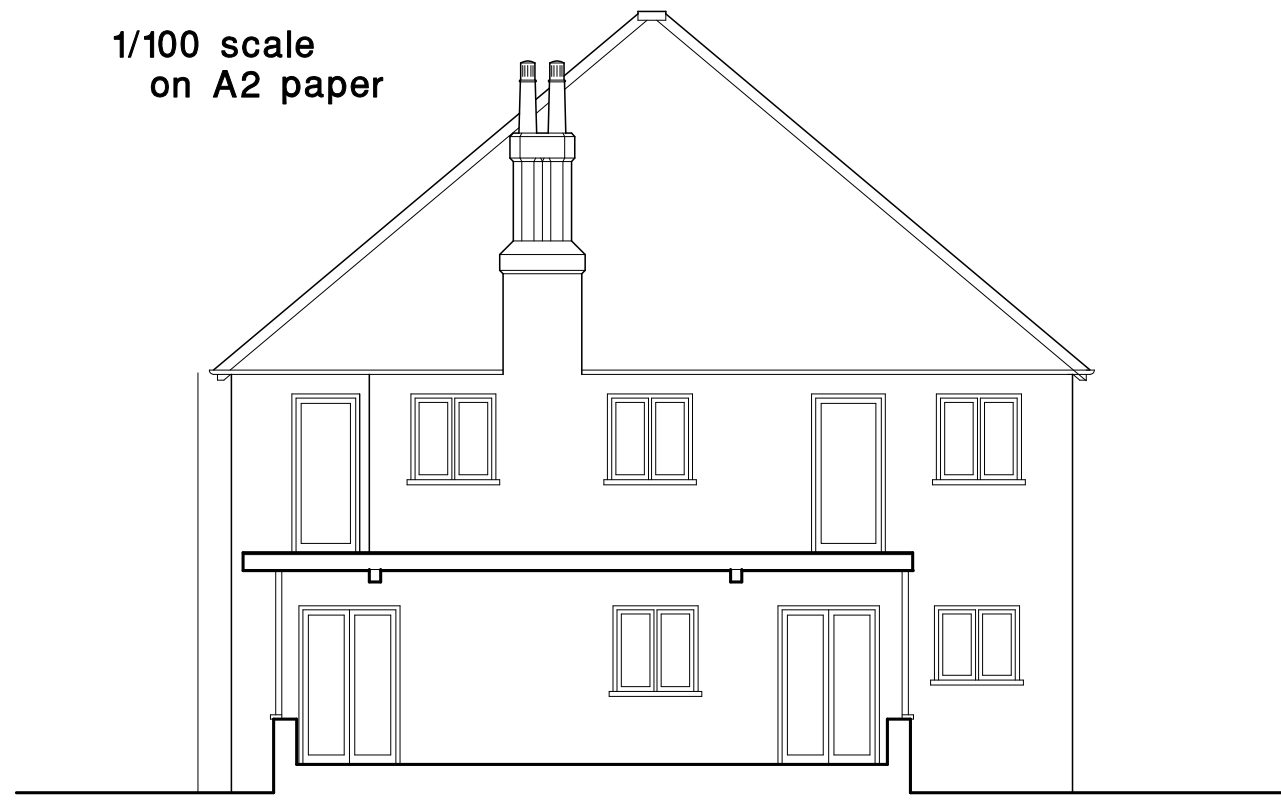

GROUND FLOOR PLAN
110.54 sq mtrs gross internal

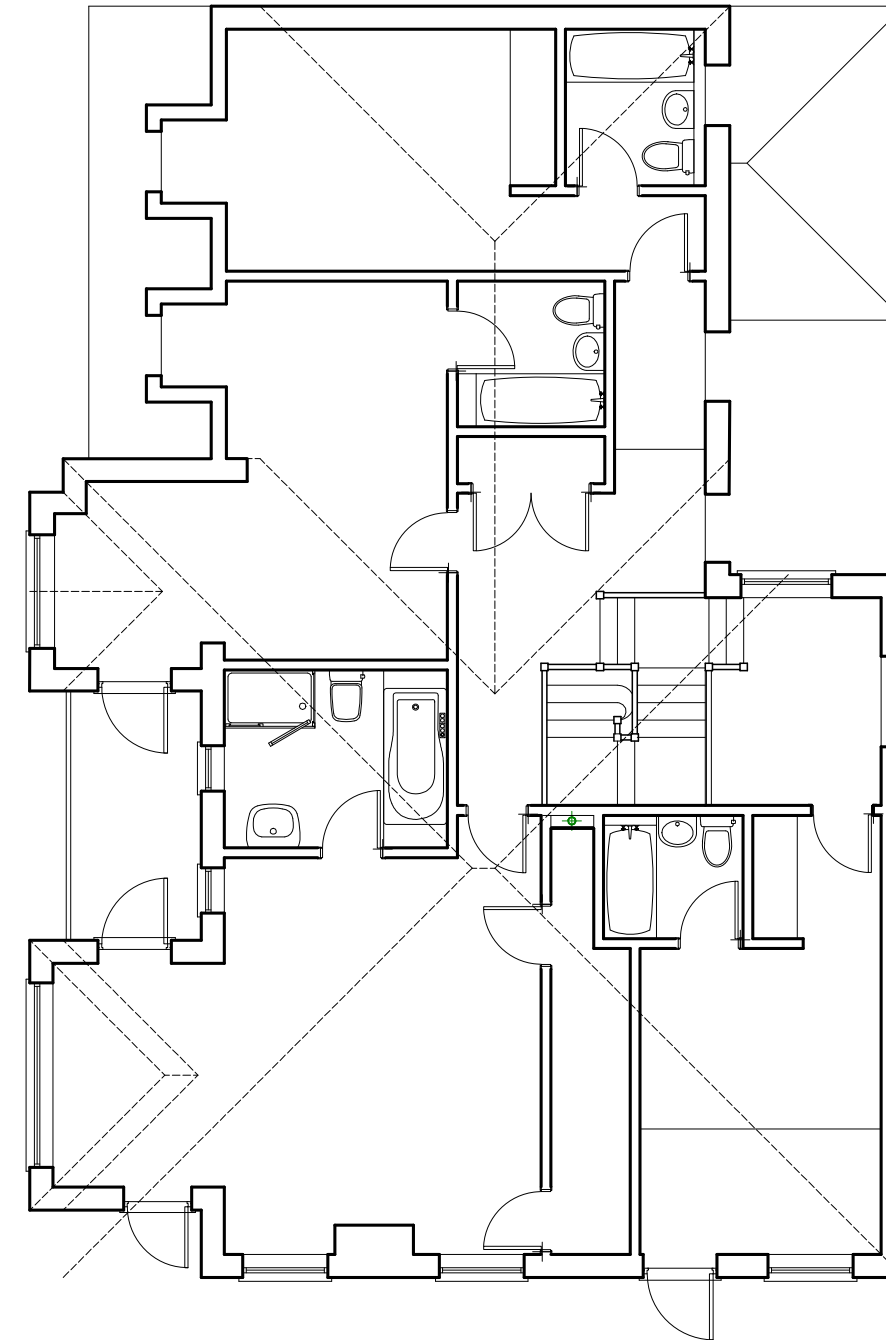

FIRST FLOOR PLAN

