


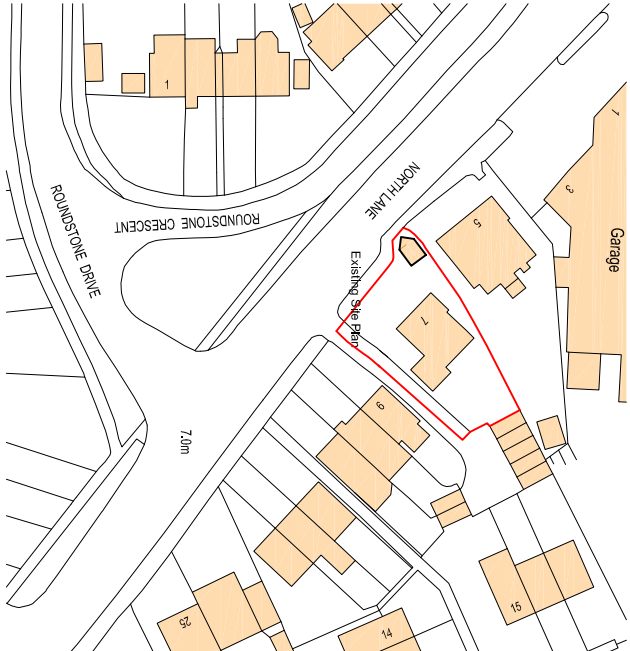


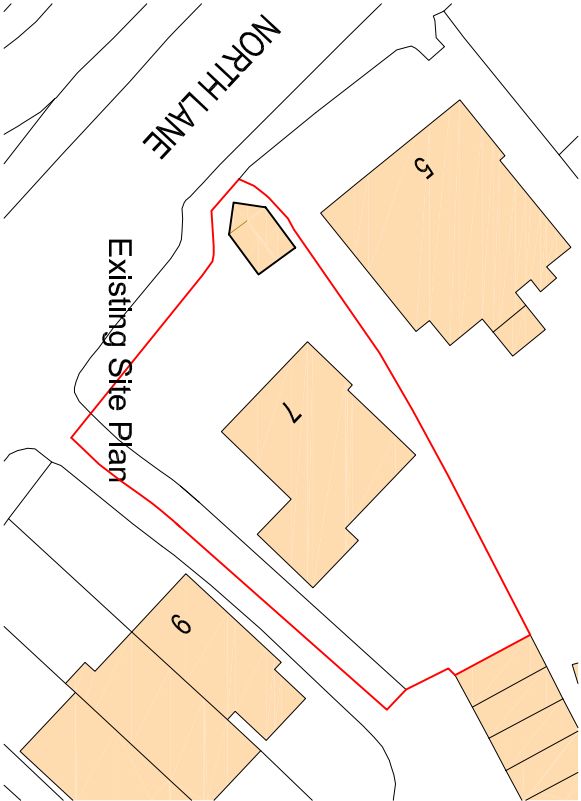

Location Plan
0m 5m 10m 15m 20m 25m
1:1250 Scale bar

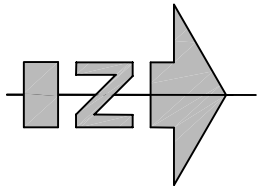

Site Plan - Existing
0m 5m 10m 15m 20m
1:500 Scale bar

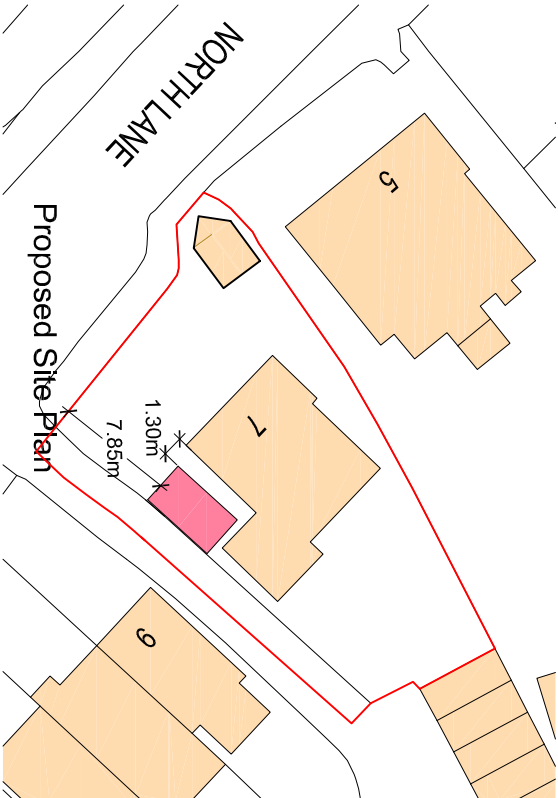

Site Plan - Proposed
0m 5m 10m 15m 20m
1:500 Scale bar

General Notes:

Do not scale dimensions from this drawing, unless for Planning purposes.

The Contractor is responsible for checking all dimensions on site prior to commencement of the works.

This drawing is to be read in conjunction with the specification.

Brian Elstone Surveying Services Ltd Brian Elstone, MCIOB, MCABE Building Surveyor and Architectural Consultant CDM Consultant 6 Canterbury Road, Rustington, West Sussex, BN16 3JA Phone: 01903 784884, Mobile: 07710 593021. Email: brian@elstone.biz			Client: Mr M. Gladish, 7 North Lane, East Preston, BN16 1BN		
Project: Carport			Drawing Title: Site Plans		