
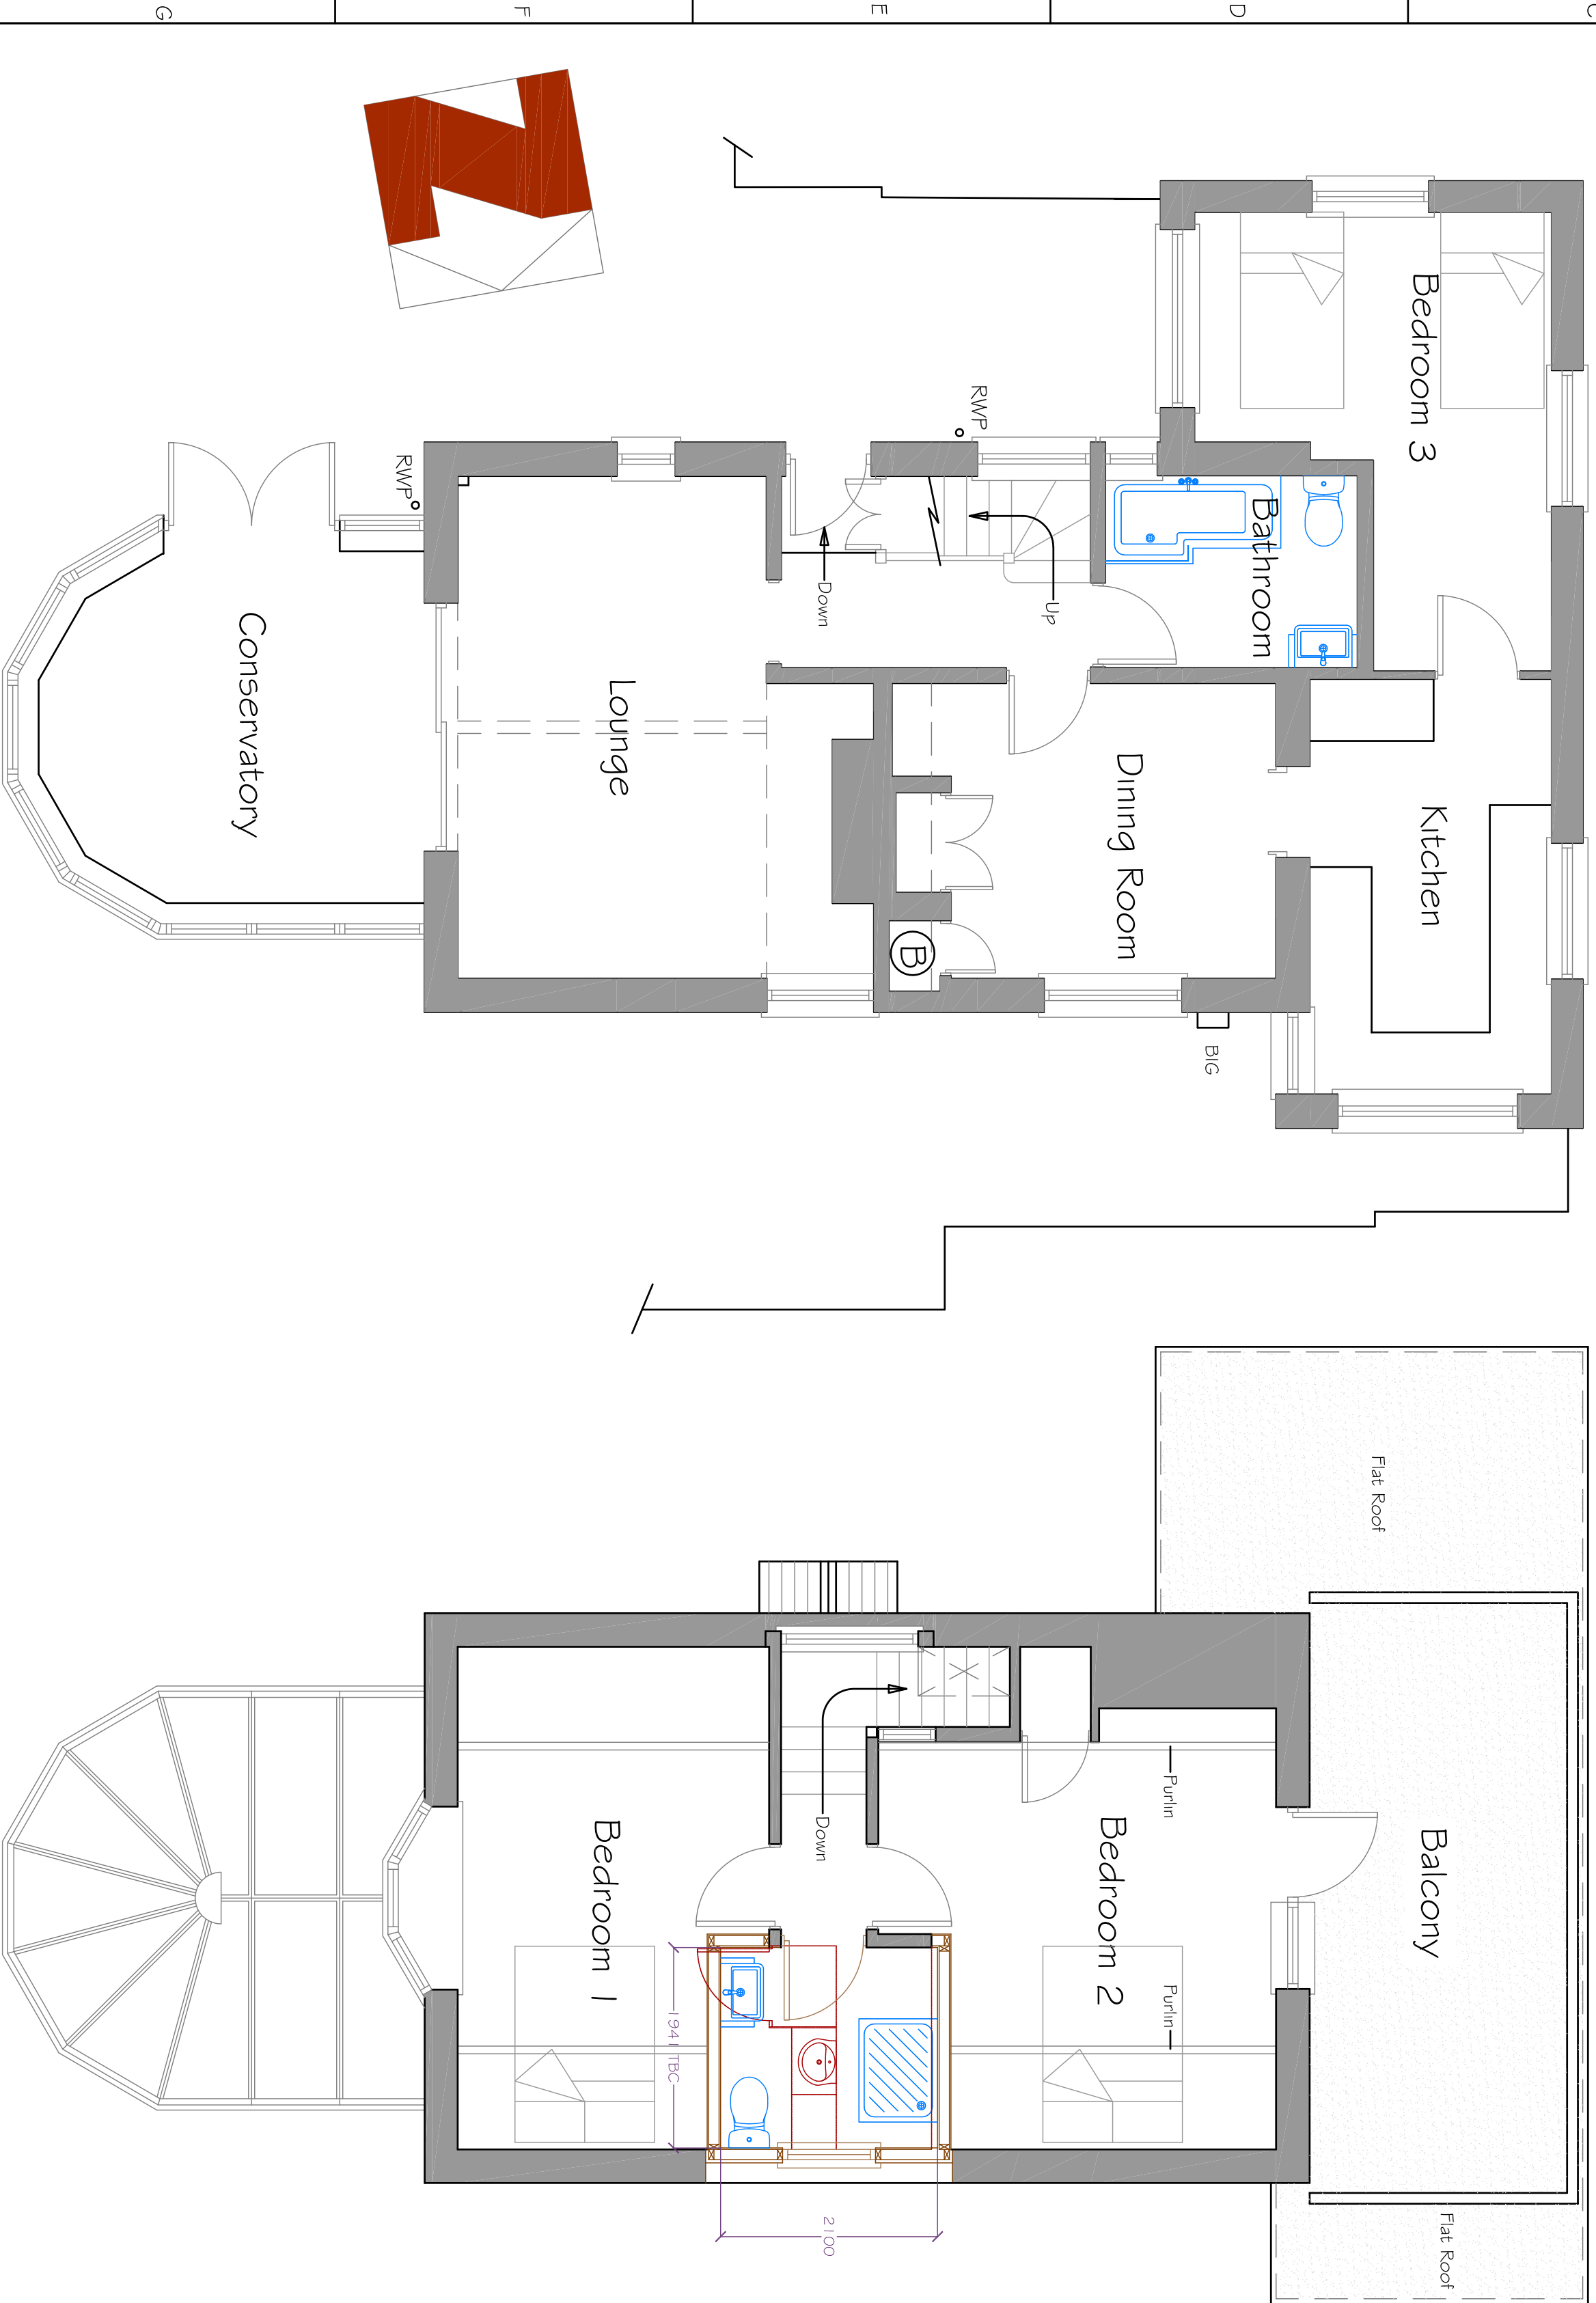


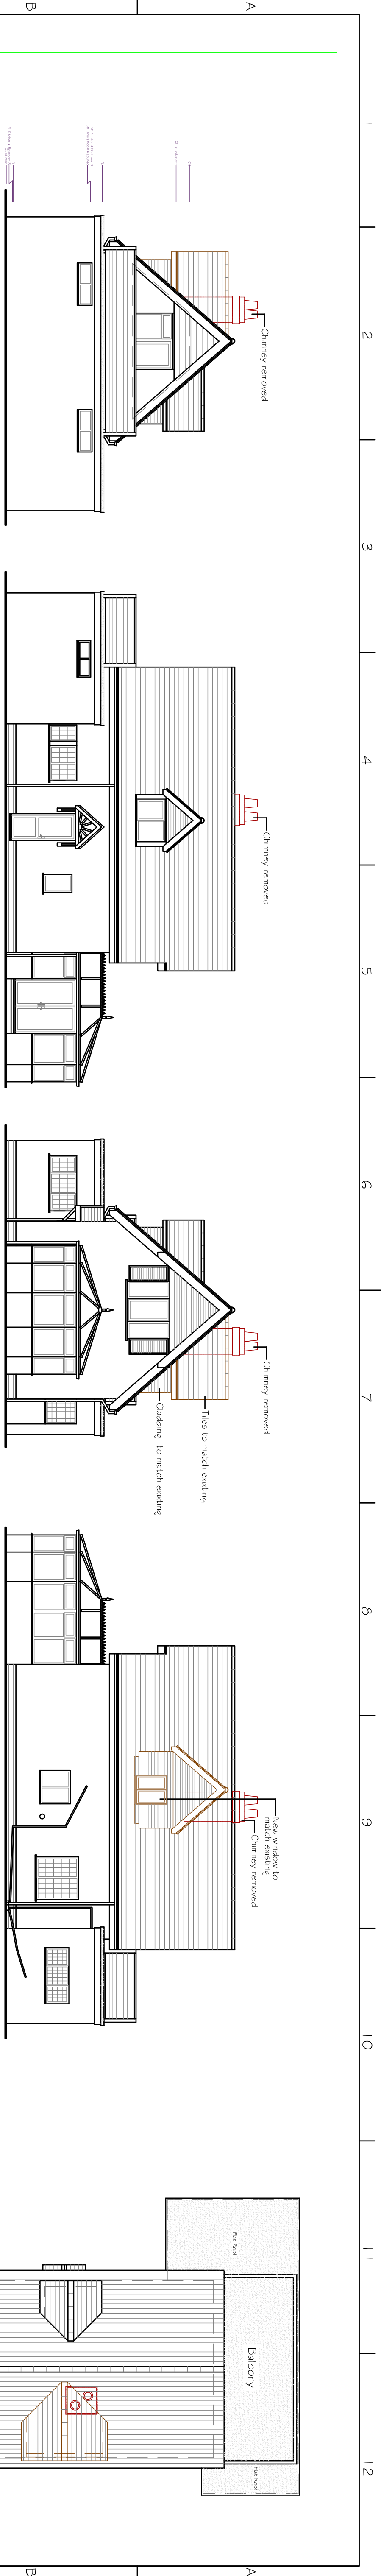

Proposed Ground Floor Plan

Proposed First Floor Plan

Proposed Roof Plan

JOHAR DESIGN

65 Stoneage Close
North Bersted
Worthing BN11 1JL
PO22 3QW

55 Stoneage Close
North Bersted
Worthing BN11 1JL
PO22 3QW

To: Julie Sant		Date: 09-20-16	
1	2	3	4
5	6	7	8
9	10	11	12
