




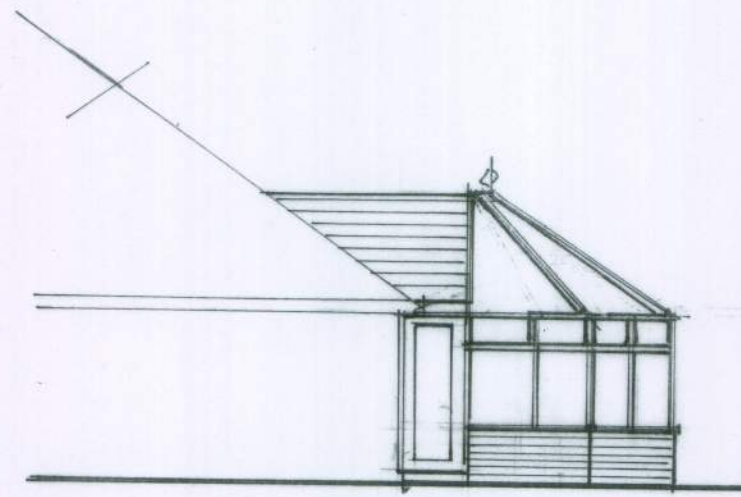


south

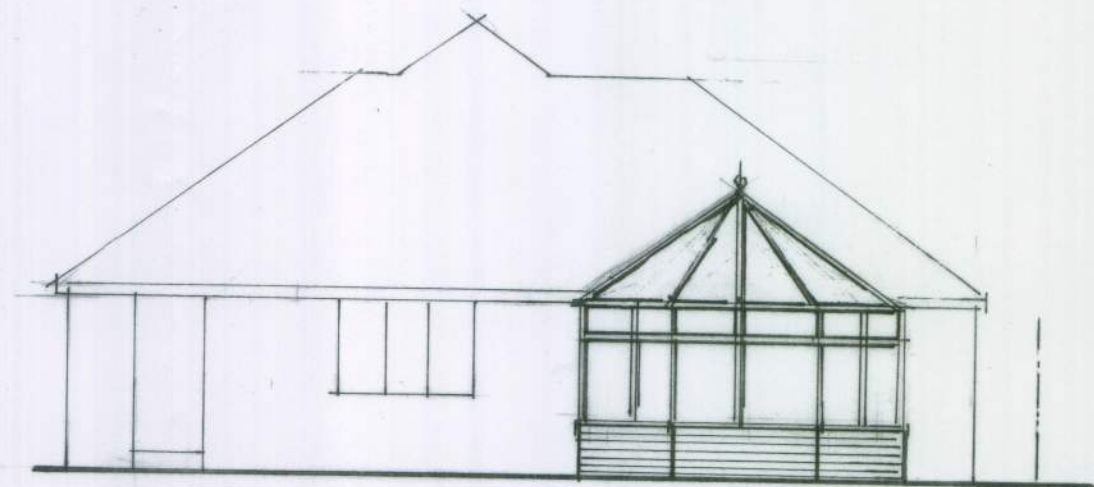

east

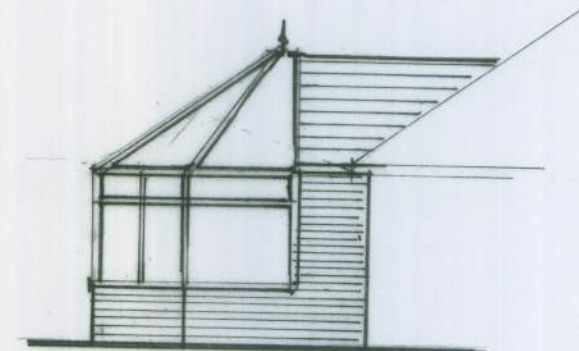

north

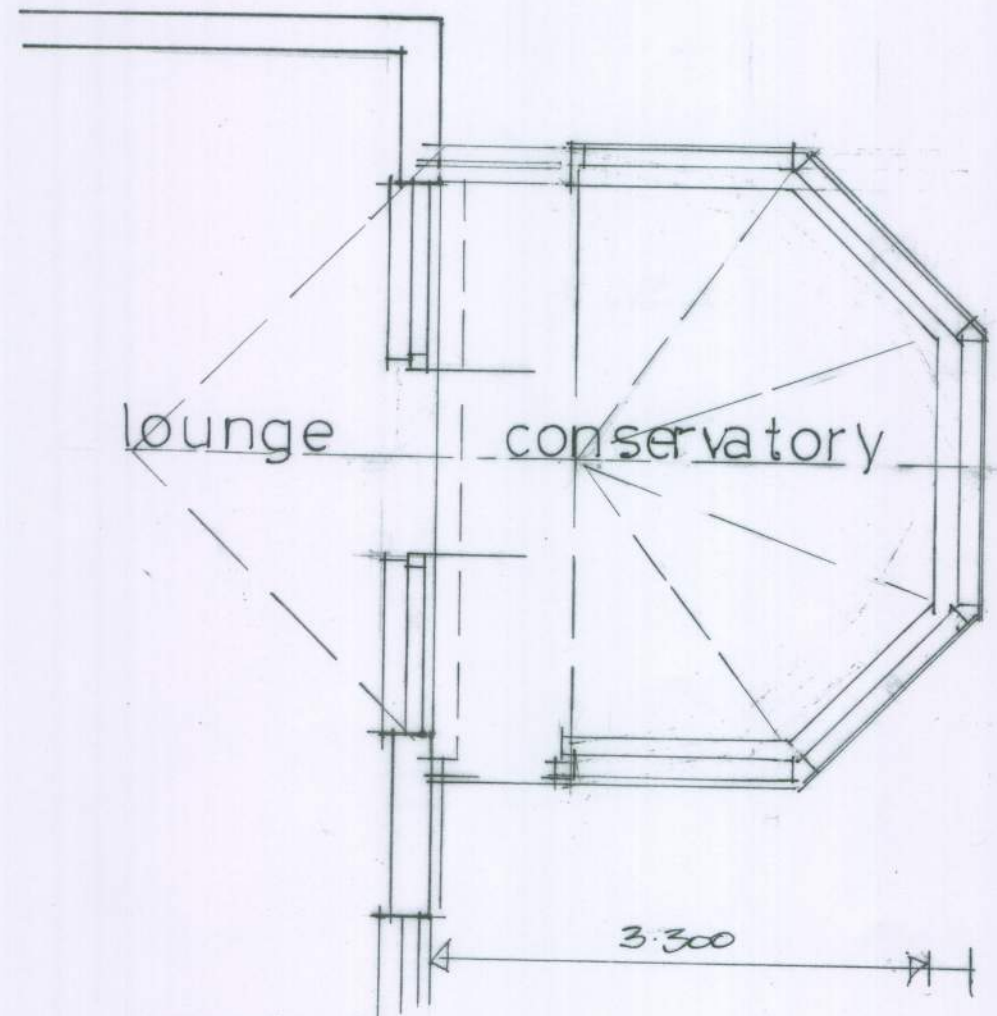


part plan

Roof
Double Glazed glass units in
White glazing bars. part tiled as shown.

Framing
Double Glazed units in white
upvc frame.

Brickwork
Cavity brickwork to match
existing. on 600x150 mm pc. concrete pouds

Floor
Solid 100mm concrete, finish to
clients requirements
Dpc. linked to existing dpc.

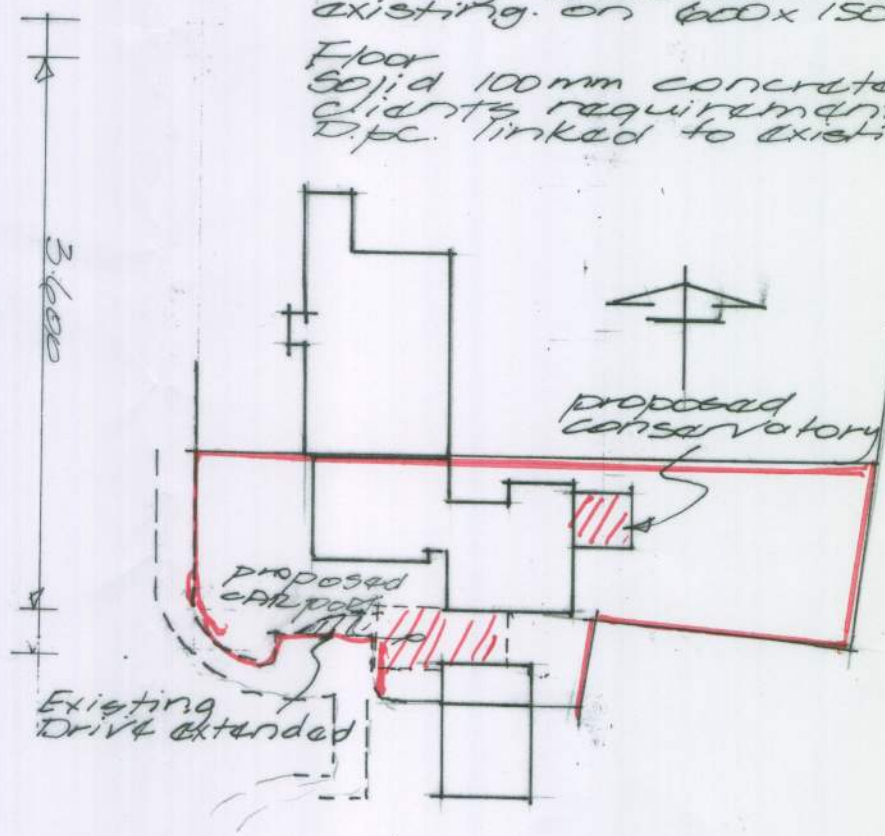

block plan 1/500

proposed conservatory
7, WOODBRIDGE PARK,
EAST PRESTON
for Mr & Mrs D. Tyler

Scale 1:100 & 1:50
Date Sept. 2010

R.V. Roberts
Worthing SO6050

plan no 4563/1