



GARAGE
EXISTING ROOF THATCHED

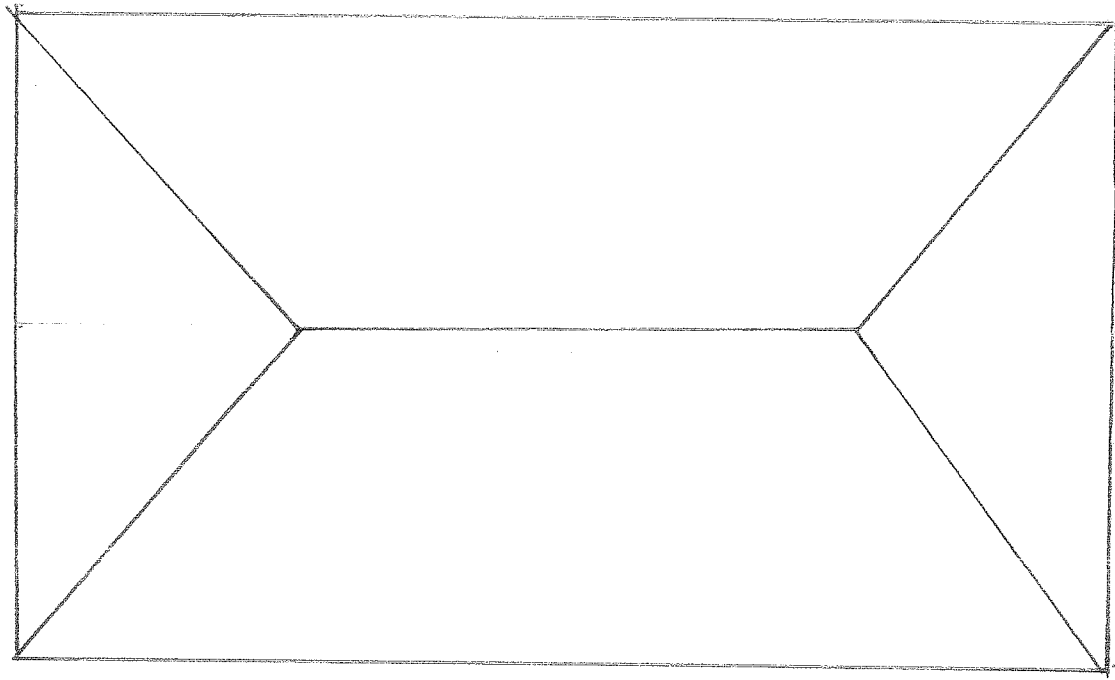

PROPOSED ROOF CLAY TILE

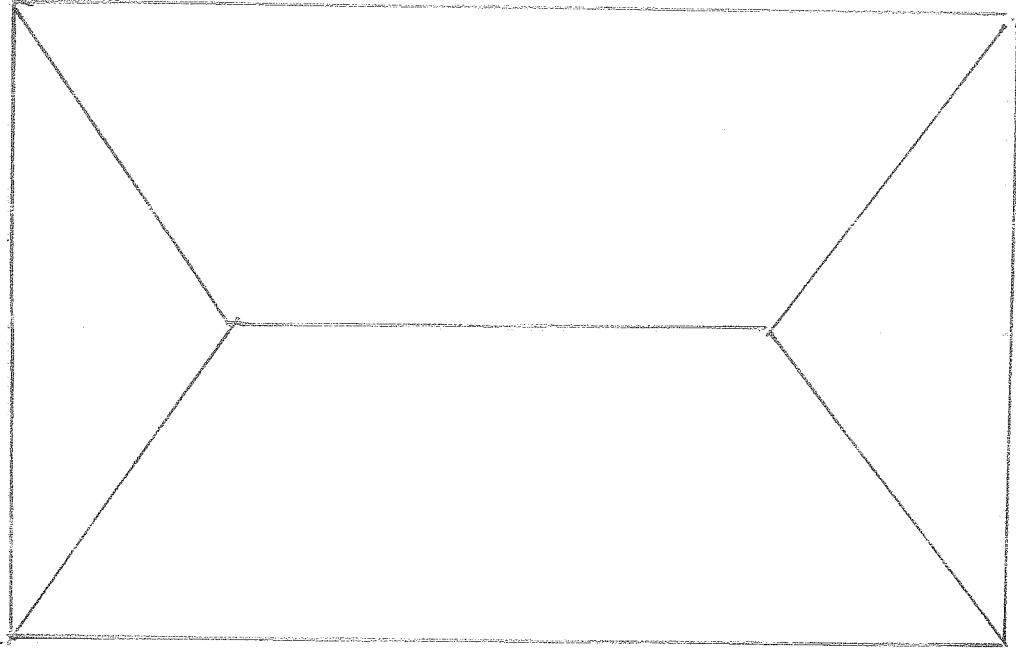

Scale 1:50