



WORTHING ROAD

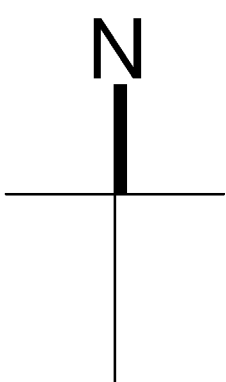

NOTES


- DO NOT SCALE OFF THIS DRAWING EXCEPT FOR PLANNING PURPOSES
- CHECK ALL DIMENSIONS ON SITE BEFORE ANY WORK IS COMMENCED
- ALL GOODS MATERIALS AND WORKMANSHIP MUST CONFORM WITH CURRENT BUILDING REGULATIONS, BRITISH STANDARDS AND CODES OF PRACTICE
- COPYRIGHT OF THIS DRAWING IS RETAINED BY THE ARCHITECT AND IT MUST NOT BE REPRODUCED WITHOUT WRITTEN CONSENT

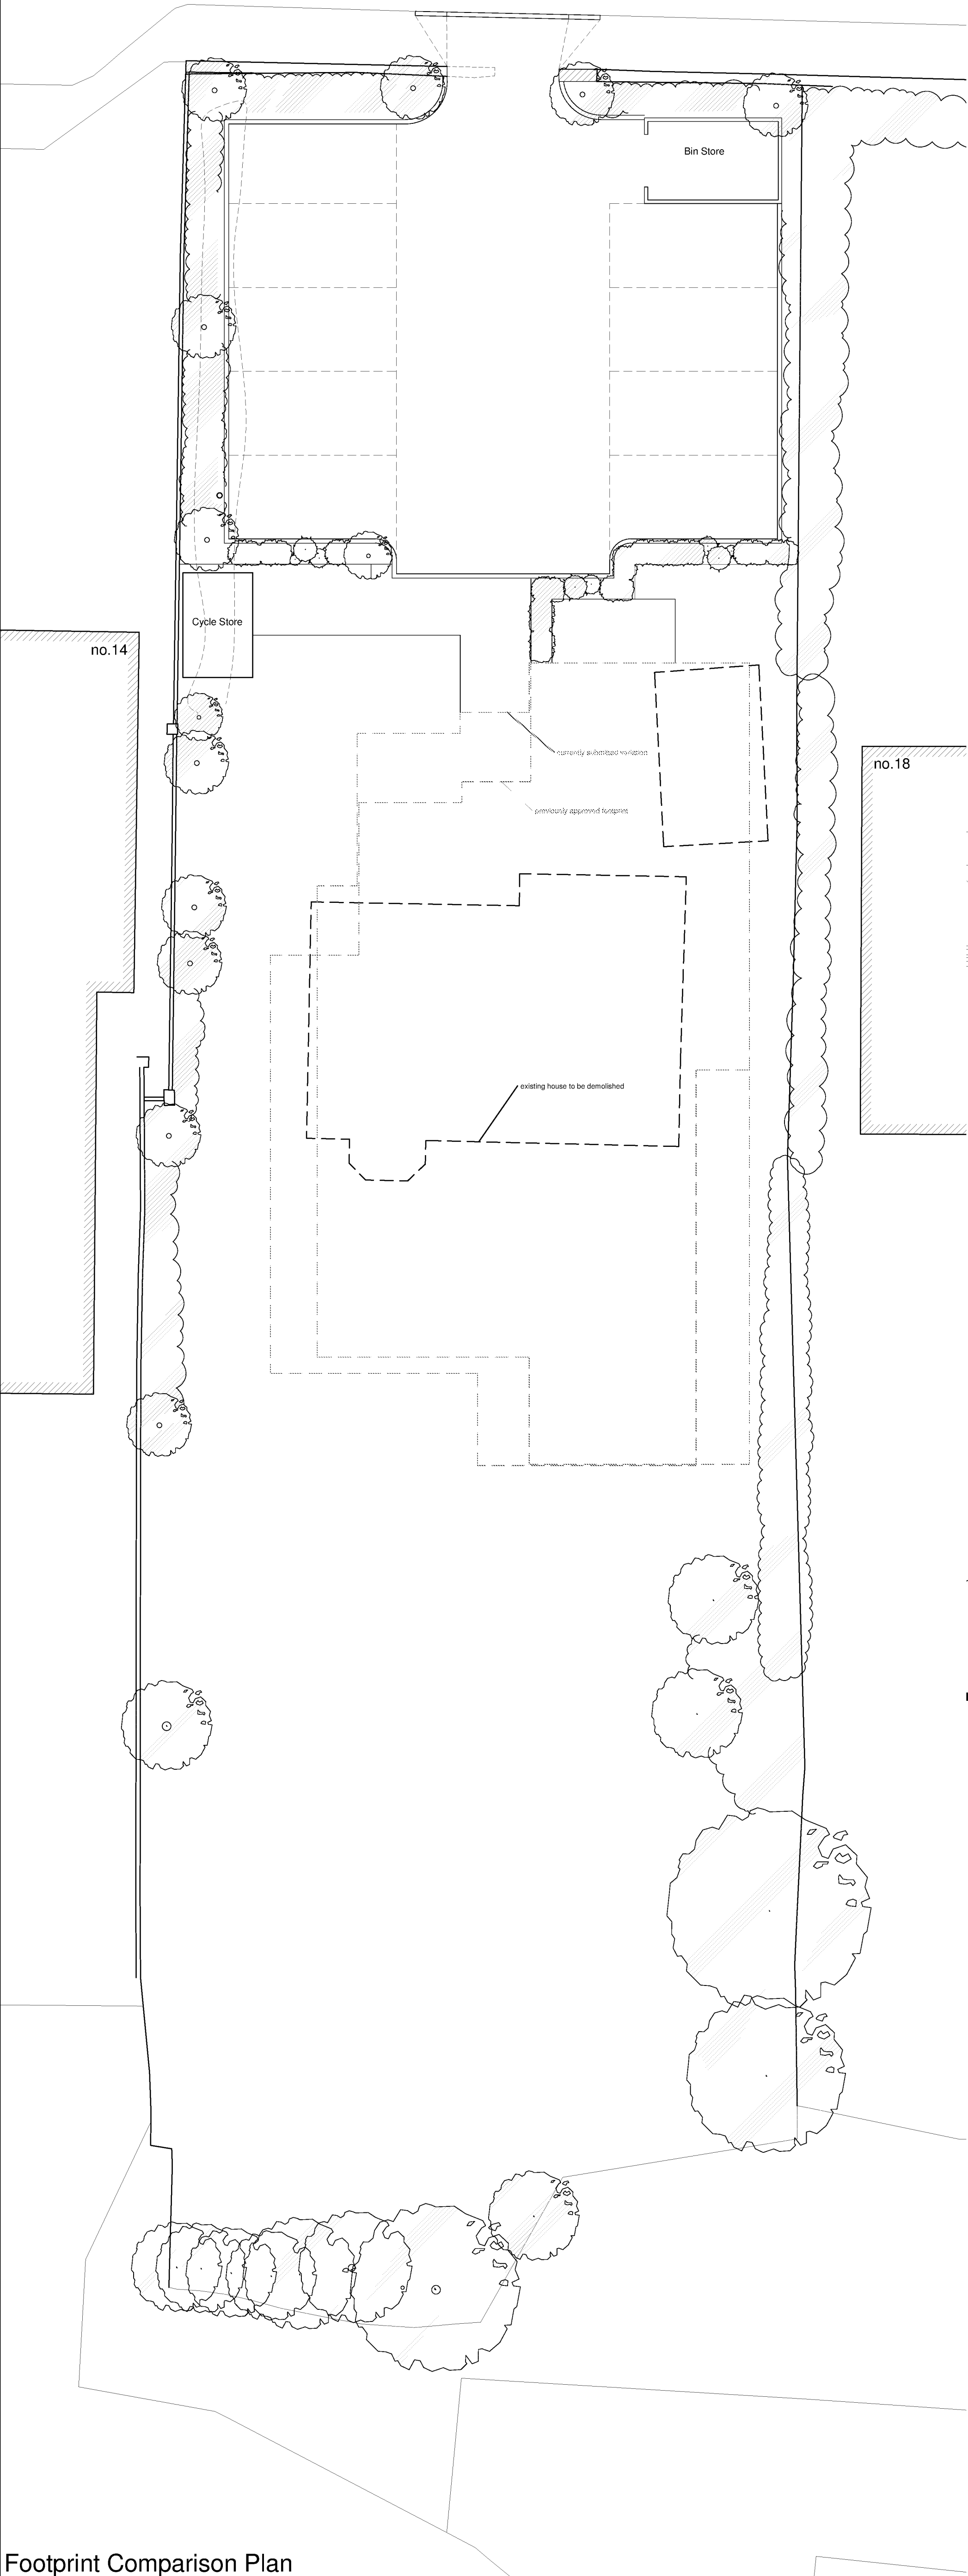


Footprint Comparison Plan



Comparison Front (northern) Elevation

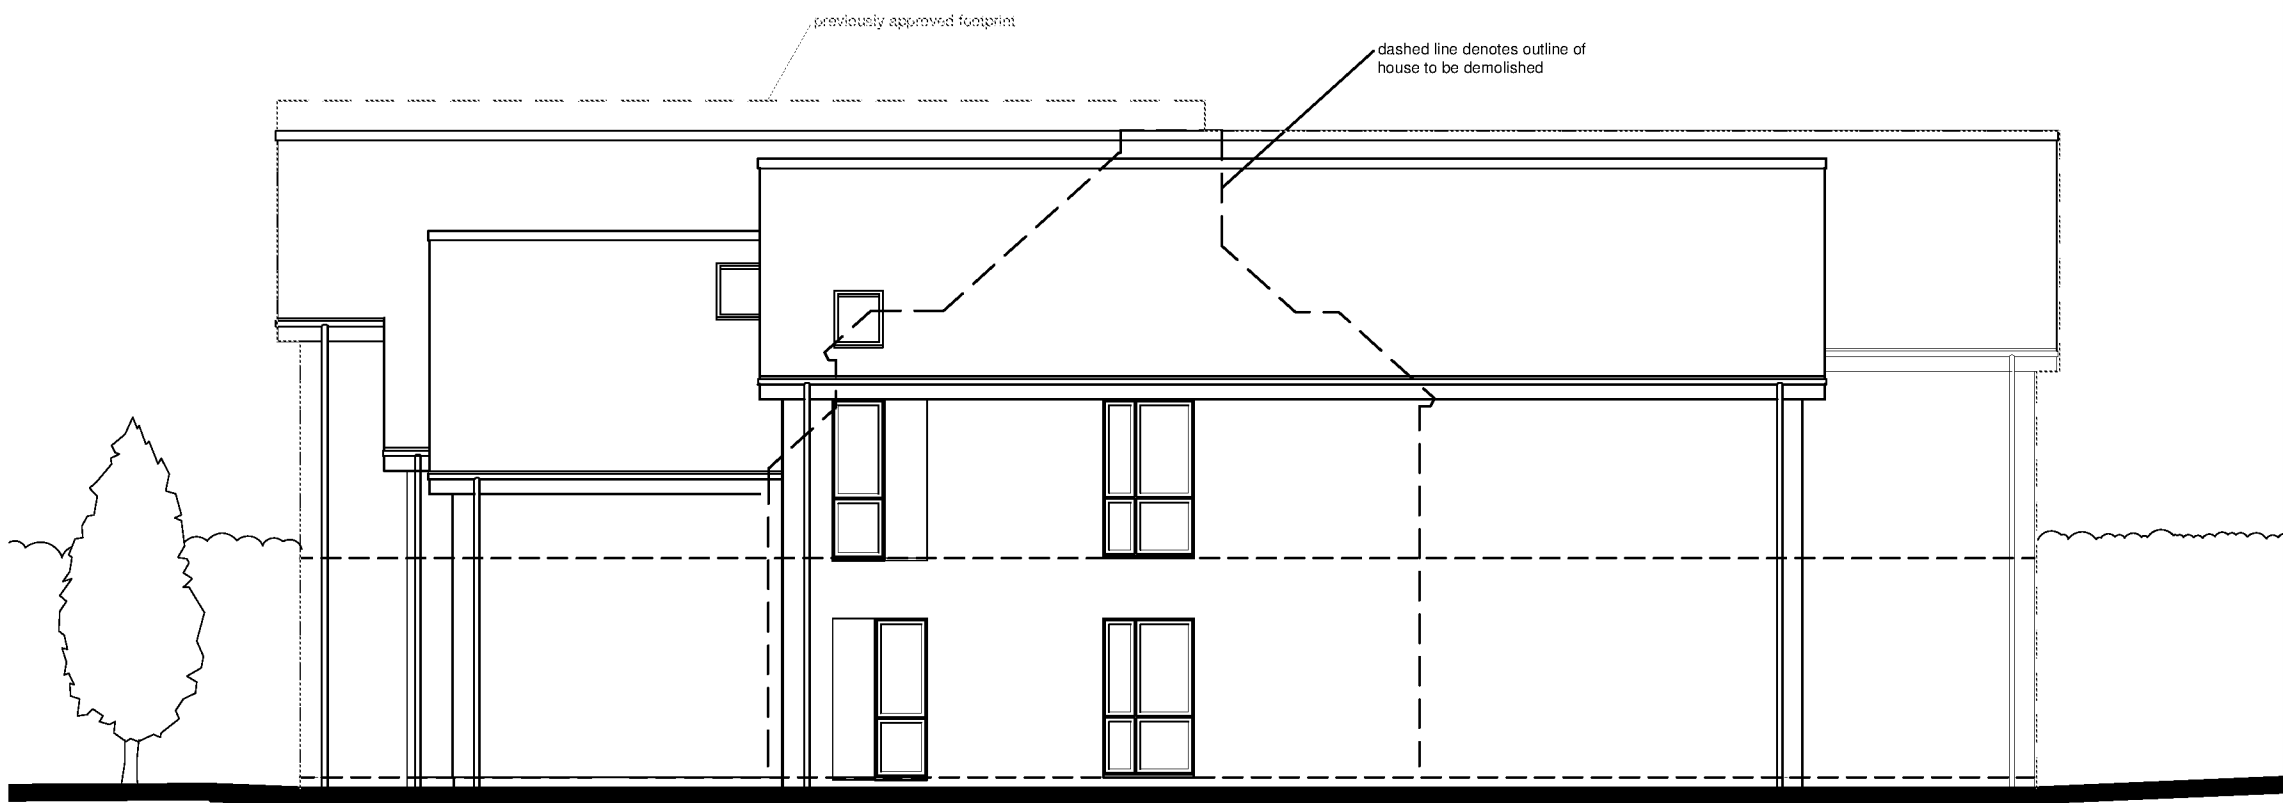

Comparison Western Elevation

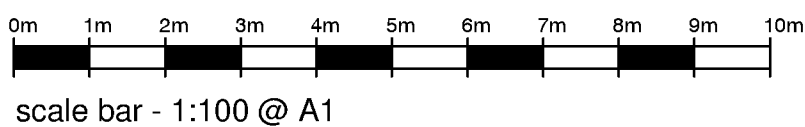

REV	DATE	BY	AMENDMENT
folkes architects 1 09603 988021 info@folkesarchitects.co.uk The Old Forge 8 Church Street Barnstaple West Somerset EX10 8LH			
CLIENT Randall & Chisnall Construction Ltd			
JOB TITLE Proposed Development 16 Worthing Road East Preston Littlehampton BN16 1AZ			
DRAWING TITLE Proposal Comparison Drawing			
DATE Nov '19	SCALE 1:100 @ A1	DRAWN BY ec	CHECKED BY mf
JOB NO. 19049	DRAWING NO. 2.10	REVISION	