


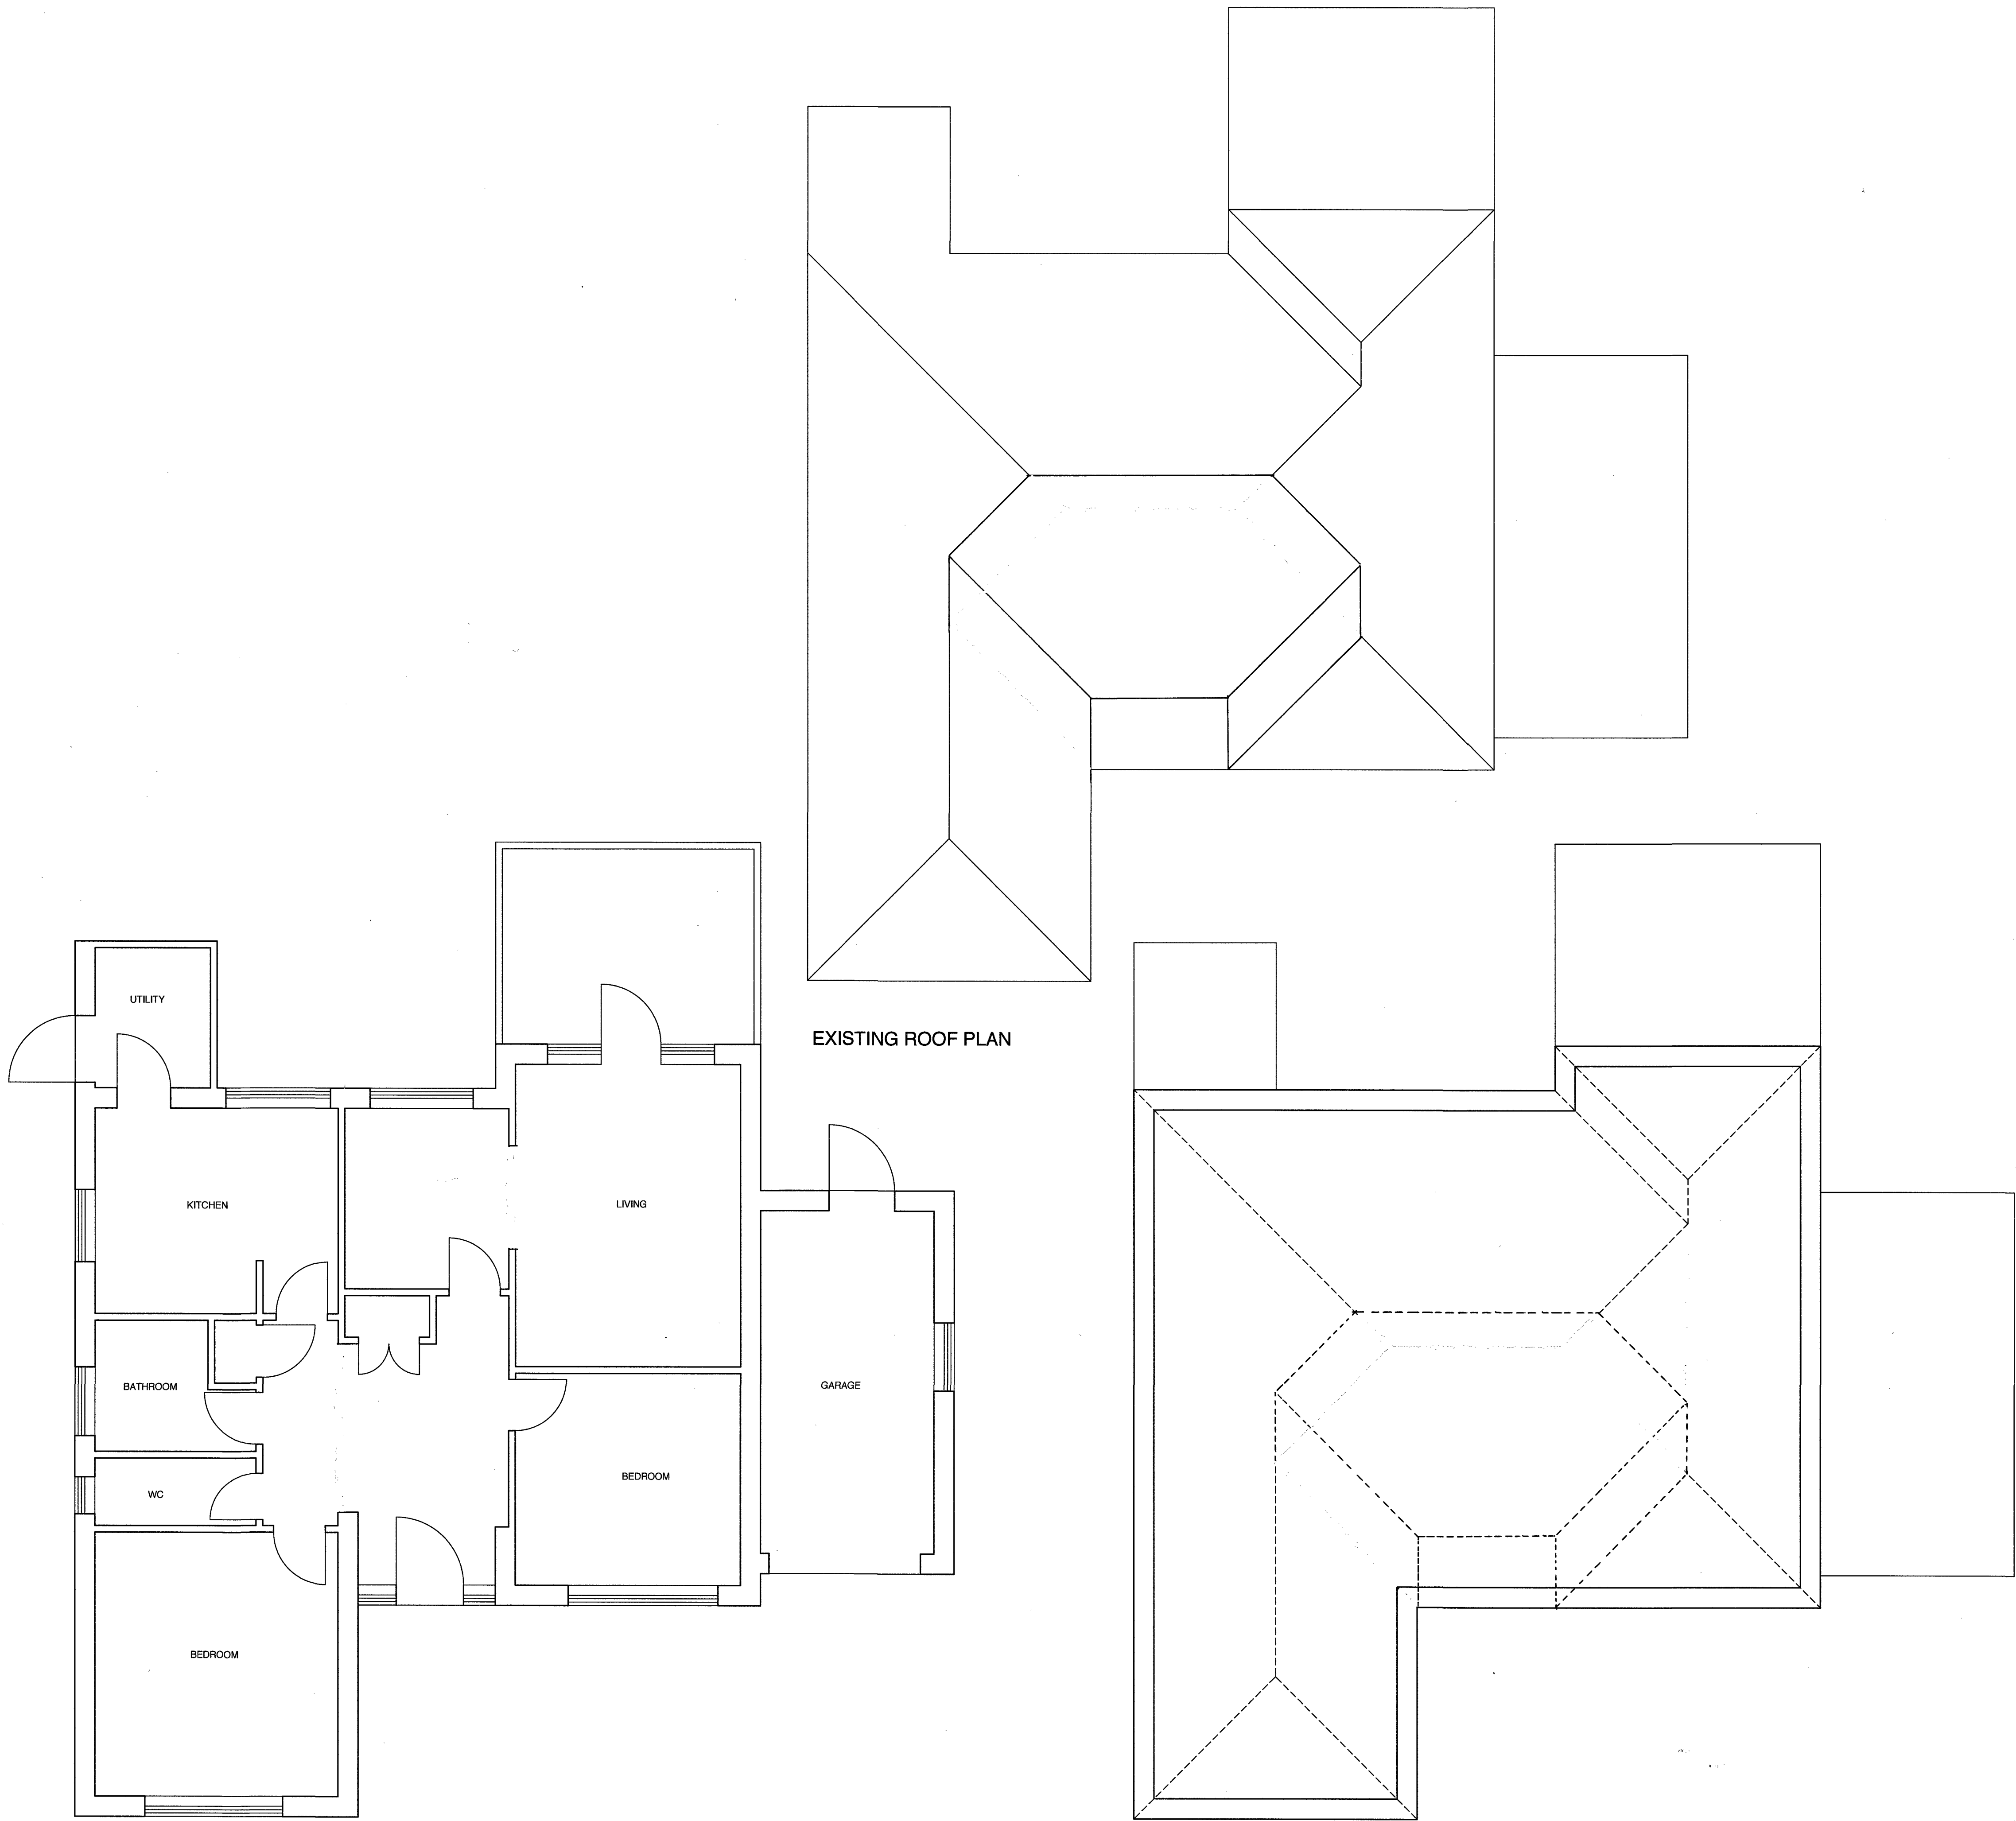

GENERAL NOTES

- 1. THE CONTRACTOR MUST CHECK ALL DIMENSIONS ON SITE BEFORE COMMENCING WORK
- 2. ANY DISCREPANCIES MUST BE IMMEDIATELY BROUGHT TO THE ATTENTION OF THE DESIGNER
- 3. ALL WORK MUST CONFORM TO CURRENT BUILDING REGULATIONS, BRITISH STANDARDS & CODES OF PRACTICE AND NHBC STANDARDS
- 4. THESE DRAWINGS ARE TO BE READ IN CONJUNCTION WITH ALL RELEVANT DESIGNER, ENGINEER OR SPECIALIST DRAWINGS AND SPECIFICATIONS
- 5. ALL DIMENSIONS ARE IN MILLIMETERS UNLESS STATED OTHERWISE
- 6. ALL MATERIALS ARE TO BE USED AND INSTALLED IN STRICT COMPLIANCE WITH THE RELEVANT MANUFACTURER'S RECOMMENDATIONS
- 7. THE CONTRACTOR IS RESPONSIBLE FOR PROVIDING ALL NECESSARY TEMPORARY SUPPORT TO THE BUILDING AND ANY ADJACENT STRUCTURES

HATCHLINE LEGEND

- concrete
- brickwork
- blockwork
- demolish
- above or beyond
- boundary
- drain
- insulation/ stud partition

REVISION	DESCRIPTION	DATE
----------	-------------	------

DRAW AND PLAN

T: 0800 689 0101
E: info@drawandplan.com
W: www.drawandplan.com

Location

10 OLD WORTHING RD
LITTLEHAMPTON
BN16 1DZ

Drawing title

GENERAL ARRANGEMENT

Date	13/07/17	Scale	1:50@A1
Job no.	522	Dwg no.	-
1:50	0m	5m	
1:100	0m	10m	
1:200	0m	20m	
1:500	0m	50m	