



ARUN DISTRICT COUNCIL			
No.	EP	111	09
Received			

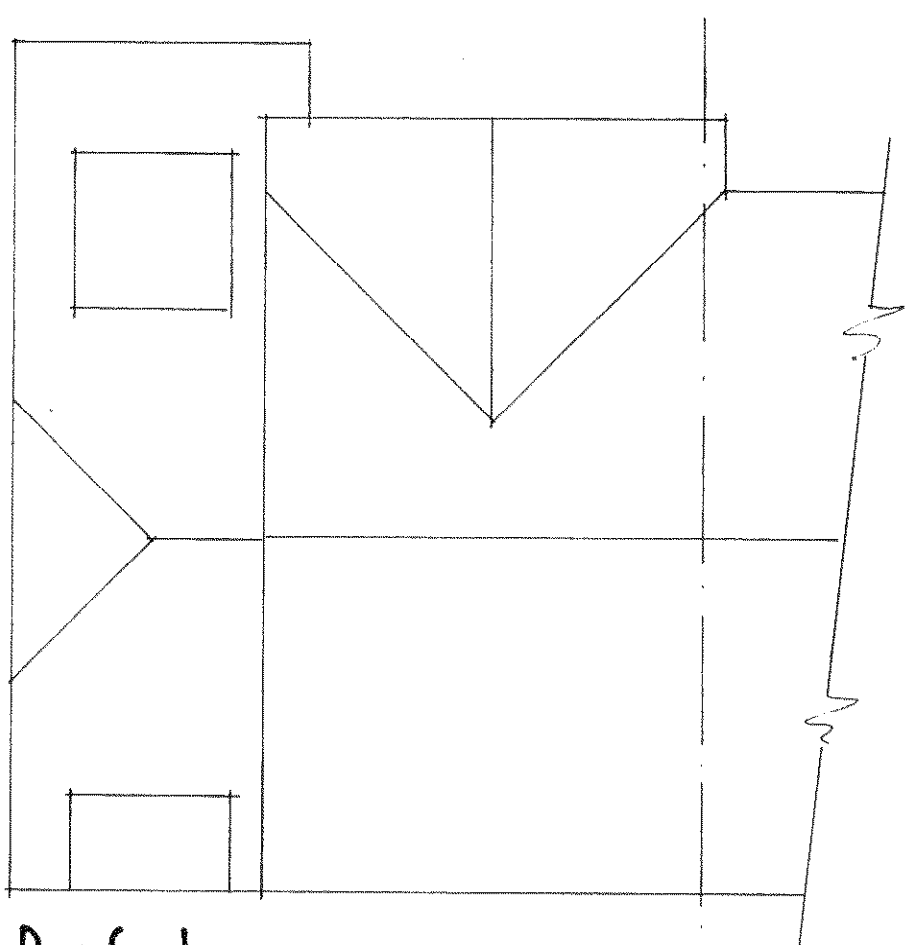

Roof plan


plain tile hanging

white upvc joinery

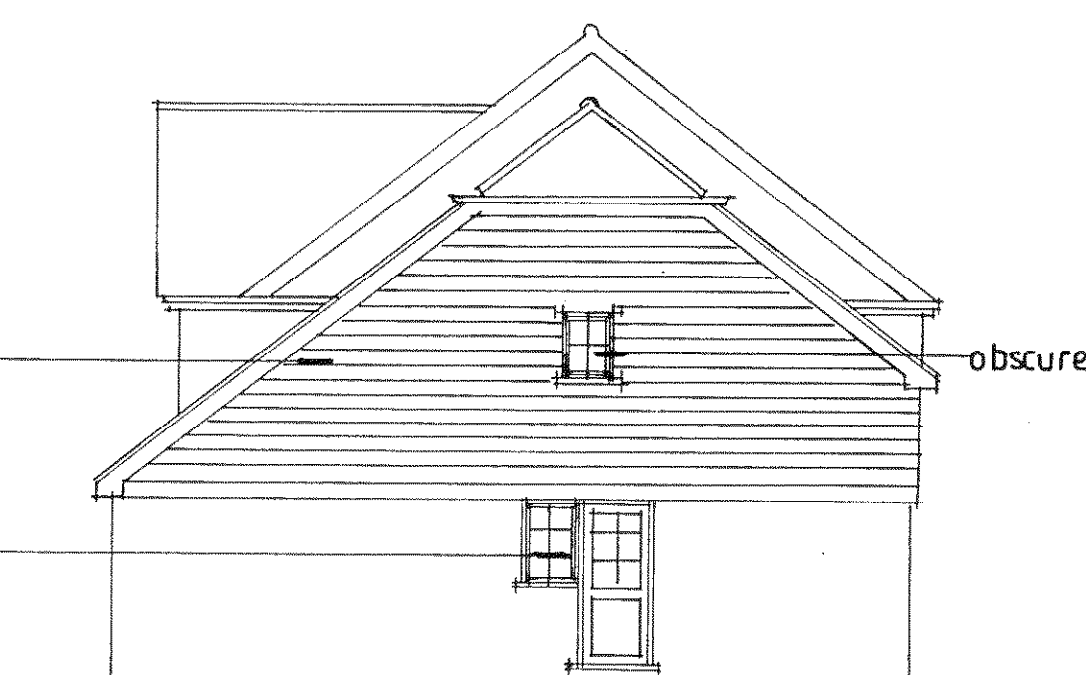

obscure glazing

West elevation

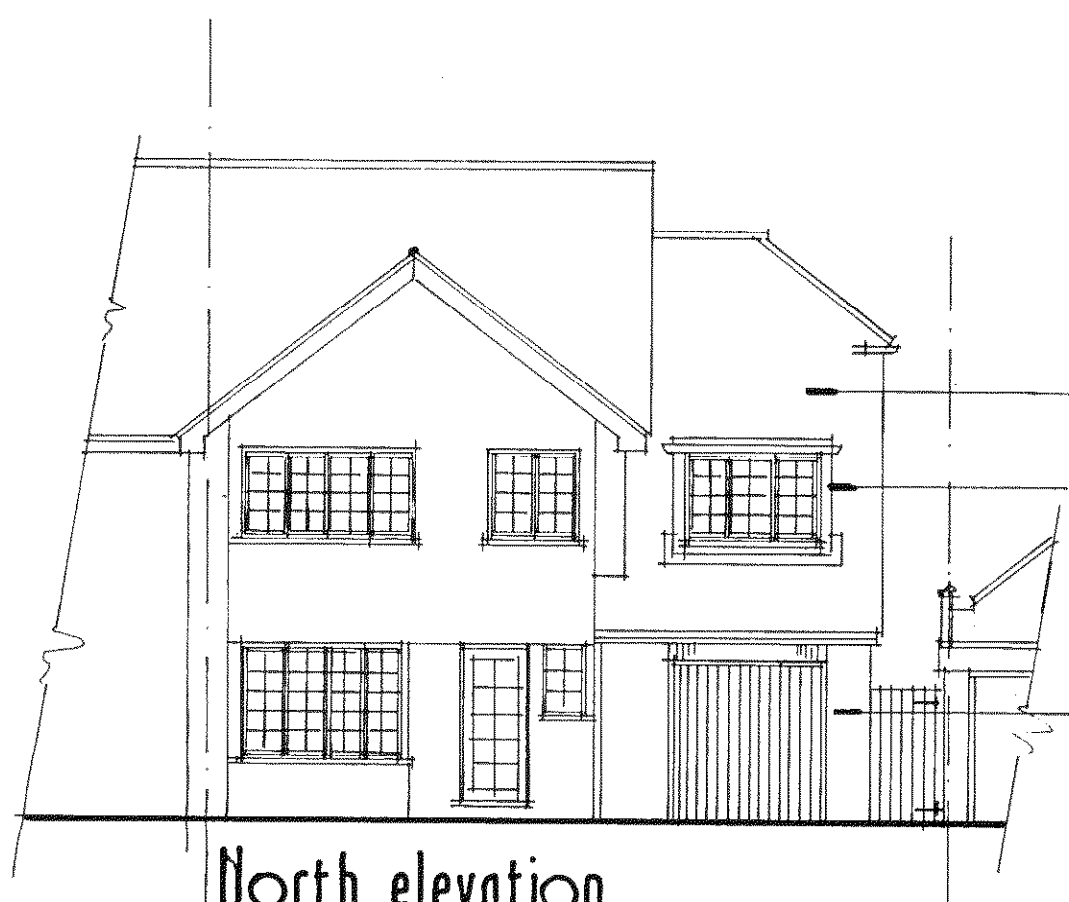


North elevation


plain tiled roof

lead cheeks & roof to dormers


facing brickwork

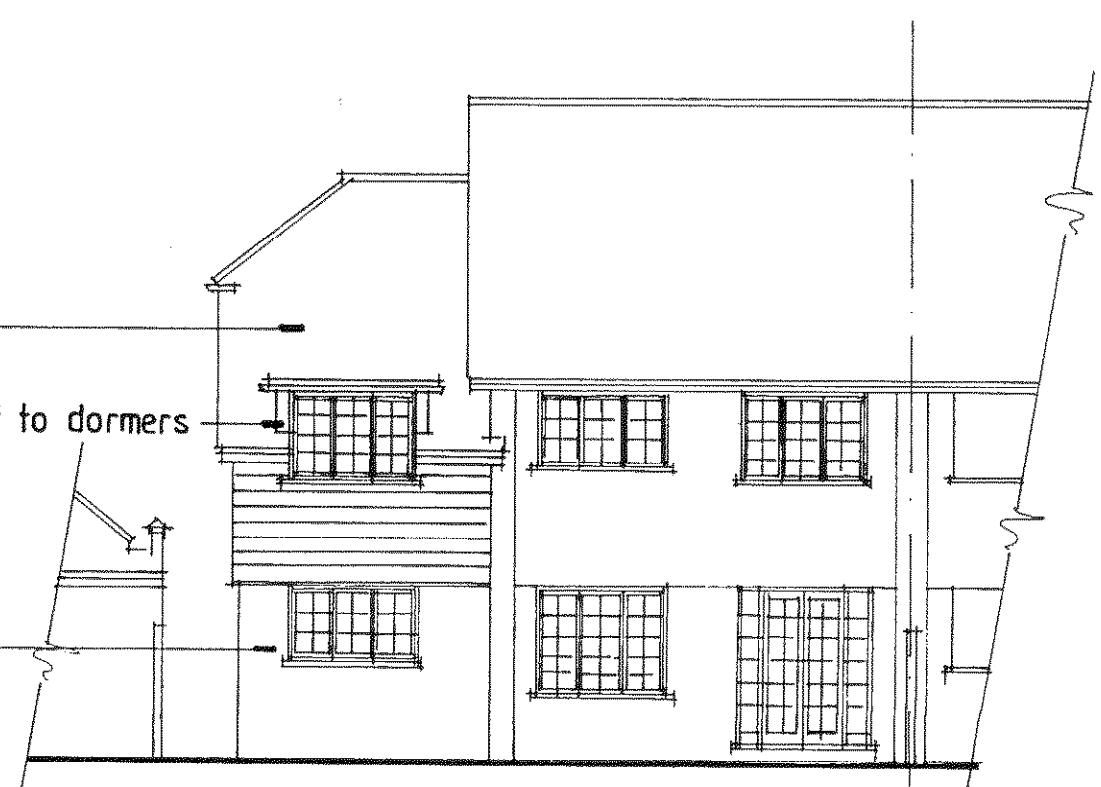

South elevation

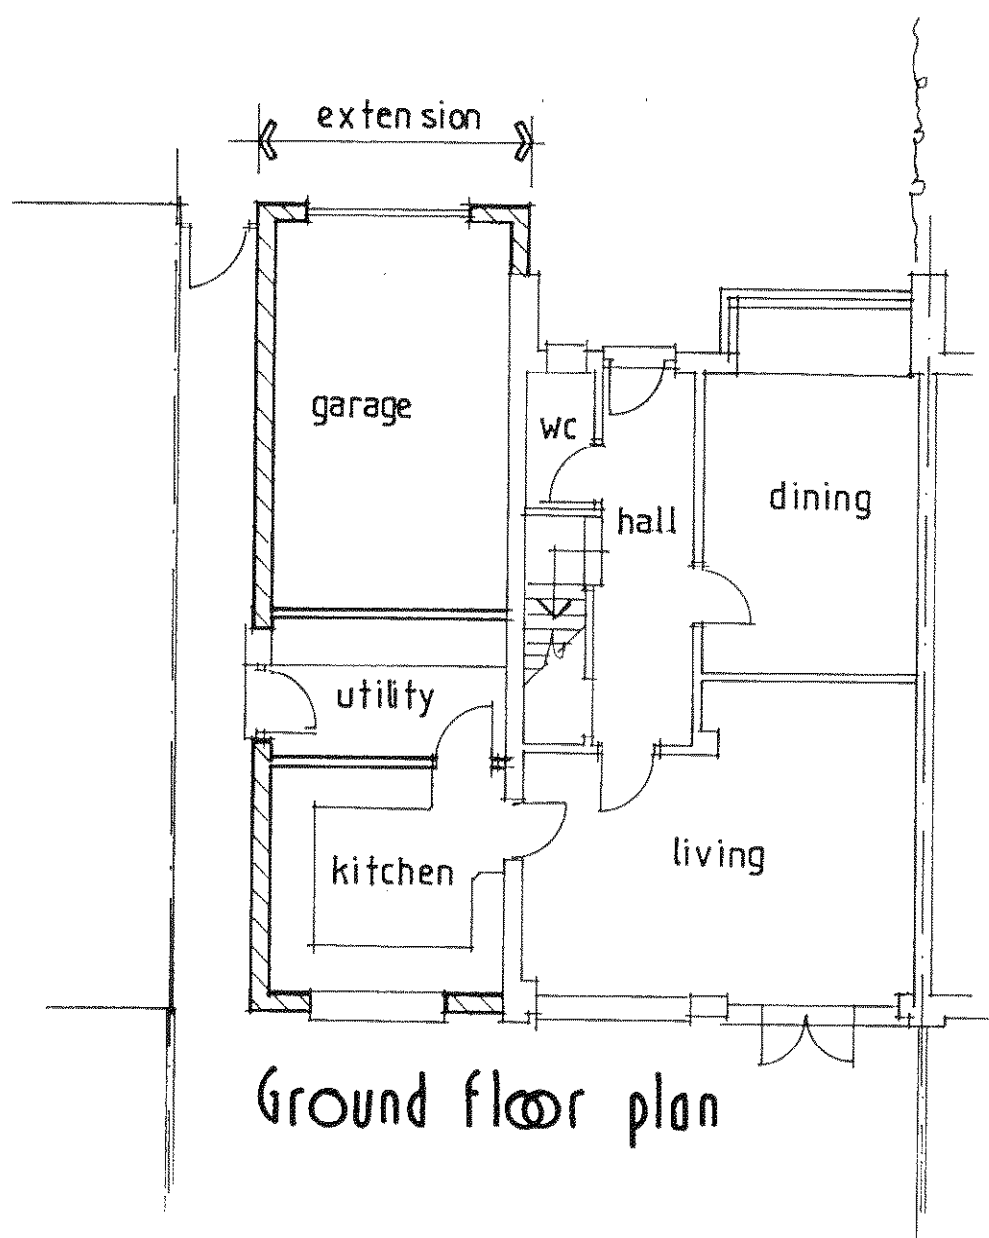

Ground floor plan

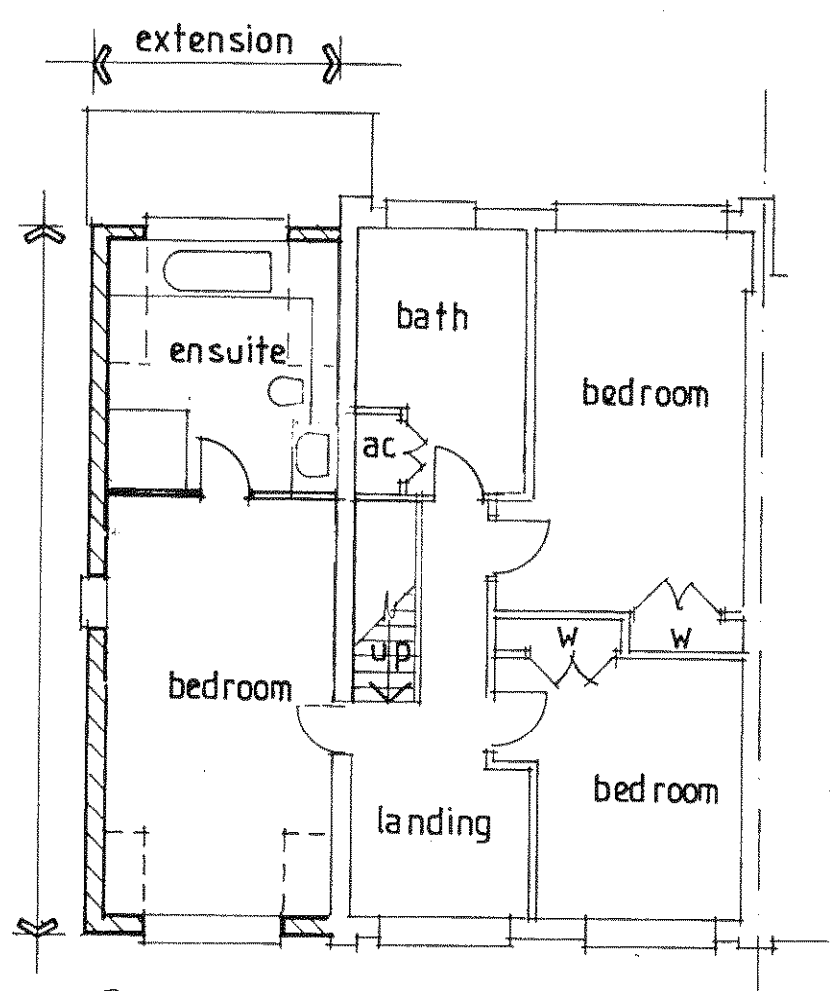

First floor plan

R J C A
CHARTERED ARCHITECTS

LIME KILN BARN COLWORTH
CHICHESTER WEST SUSSEX
PO20 2DS

TEL: 01243 - 787011 FAX: 01243 - 787022

A. 1st FLOOR EXTENSION WORK REVISED. 20.7.2009

REVISION			
PROJECT			
3 Fairlands, East Preston			
DRAWING			
proposed extension			
SCALE	1:100	DATE	DRG. No.
DRAWN	CHECKED	2009 / 32 / 02	
			REV
			A