


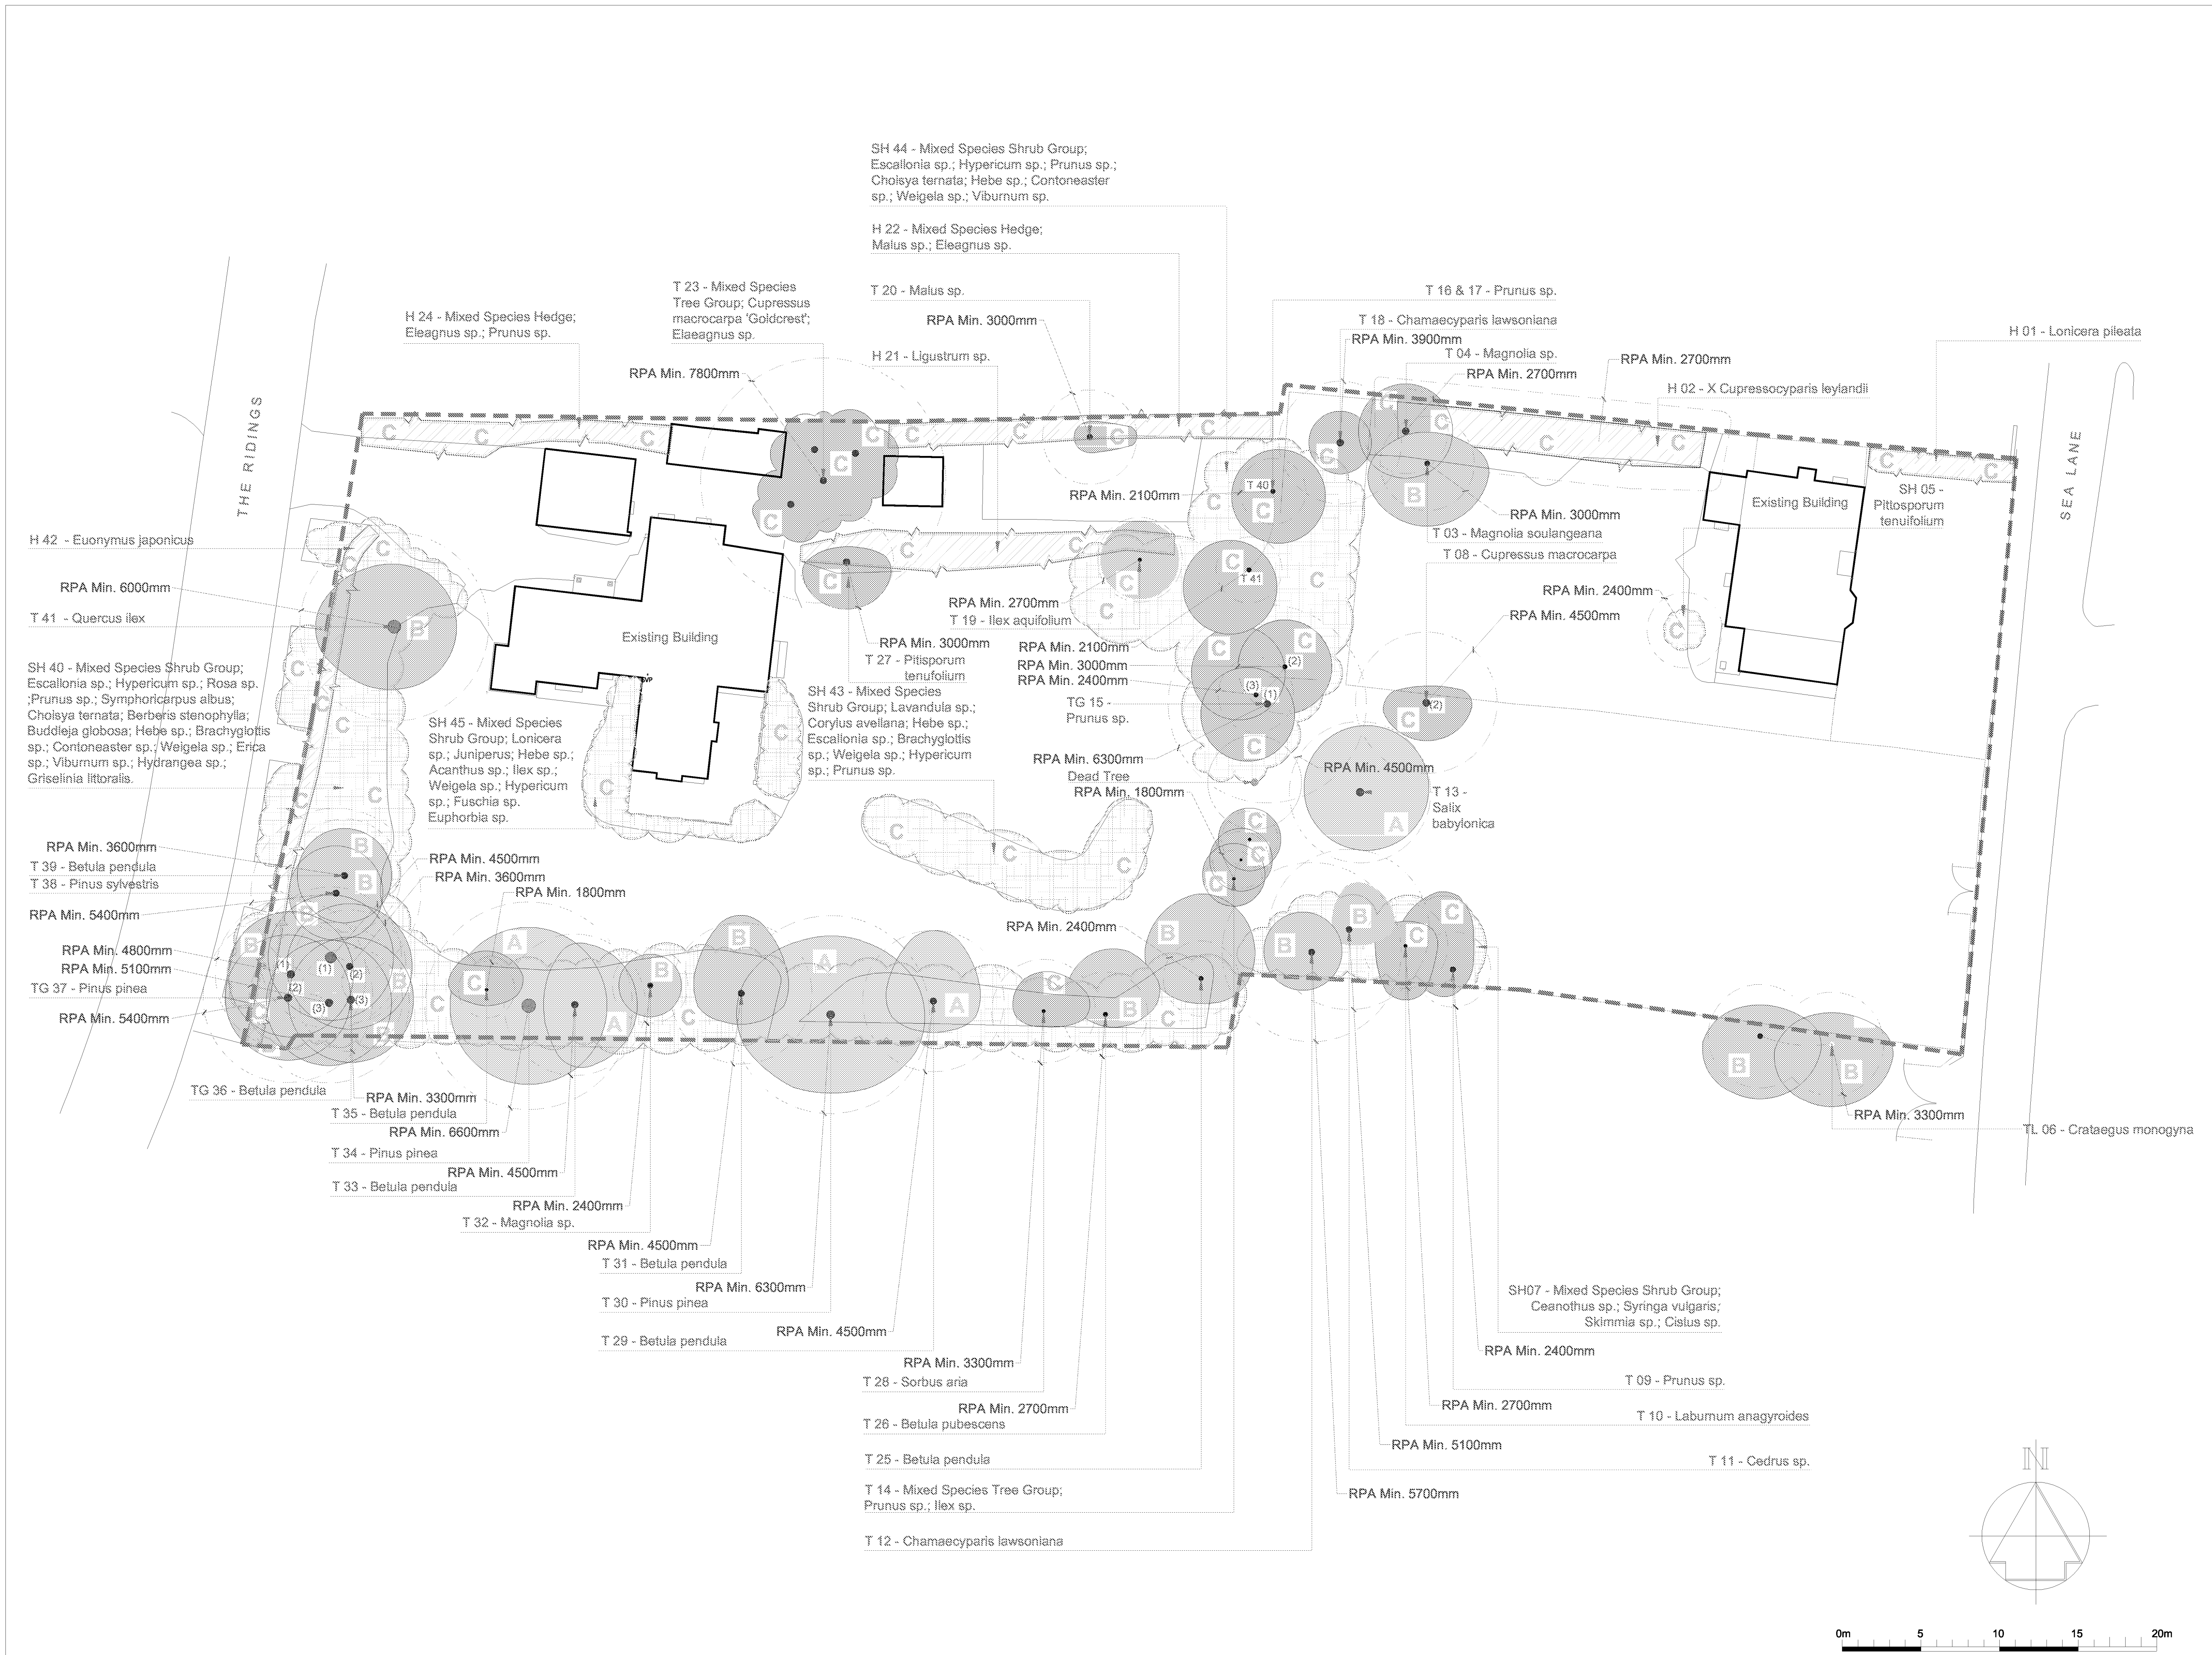

Legend

- Extent of Tree Vegetation Survey
- Tree and Shrub Numbers.
- Tree Root Protection Areas
Tree Root Protection Areas
calculated and specified in
accordance with BS 5837:2012 -
'Trees in Relation to Design,
Demolition and Construction'.
- Category A Trees
Trees of High Quality and
Value.
- Category B Trees
Trees of Moderate Quality
and Value.
- Category C Trees
Trees of Low Quality and
Value.
- Category U Trees
Trees unsuitable for retention.
- Existing Shrub Vegetation of
Low Quality and Value.
- Existing Hedgeline of Low
Quality and Value.

Notes: The original of this drawing was produced in colour - a monochrome copy should not be relied upon.

Rev	Description	Date	Initials
01	Draft Issue Updated.	18.09.12	AR
00	Draft Issue.	19.07.12	ET

Lizard Landscape Design

Lizard Landscape Design
19 Broadwater Street East
Worthing
West Sussex
BN14 9AA
Tel: 01903 216033
Fax: 01903 214777
Email: lizard.landscape@btconnect.com

Project title
**The Ridings and Sea Lane,
East Preston, West Sussex**

Drawing title
Tree Constraints Plan

Scale
1:200@A1

Drawn
ET
Approved

Date
19.07.12

Drawing No
LLD455/ 01

CAD Filename
LLD455CAD

Revision
01

Tree Constraints Plan,
The Ridings and Sea Lane, East Preston.