

NOTES

1 The contents of this drawing are copyright.

2 Do not scale. Figured dimensions only to be used. Except for planning purposes

3 Contractors must verify all dimensions and report any discrepancies before putting work in hand or making any shop drawings.




FRONT WEST ELEVATION
SCALE 1:100

SIDE SOUTH ELEVATION
SCALE 1:100


REAR EAST ELEVATION
SCALE 1:100

SIDE NORTH ELEVATION
SCALE 1:100

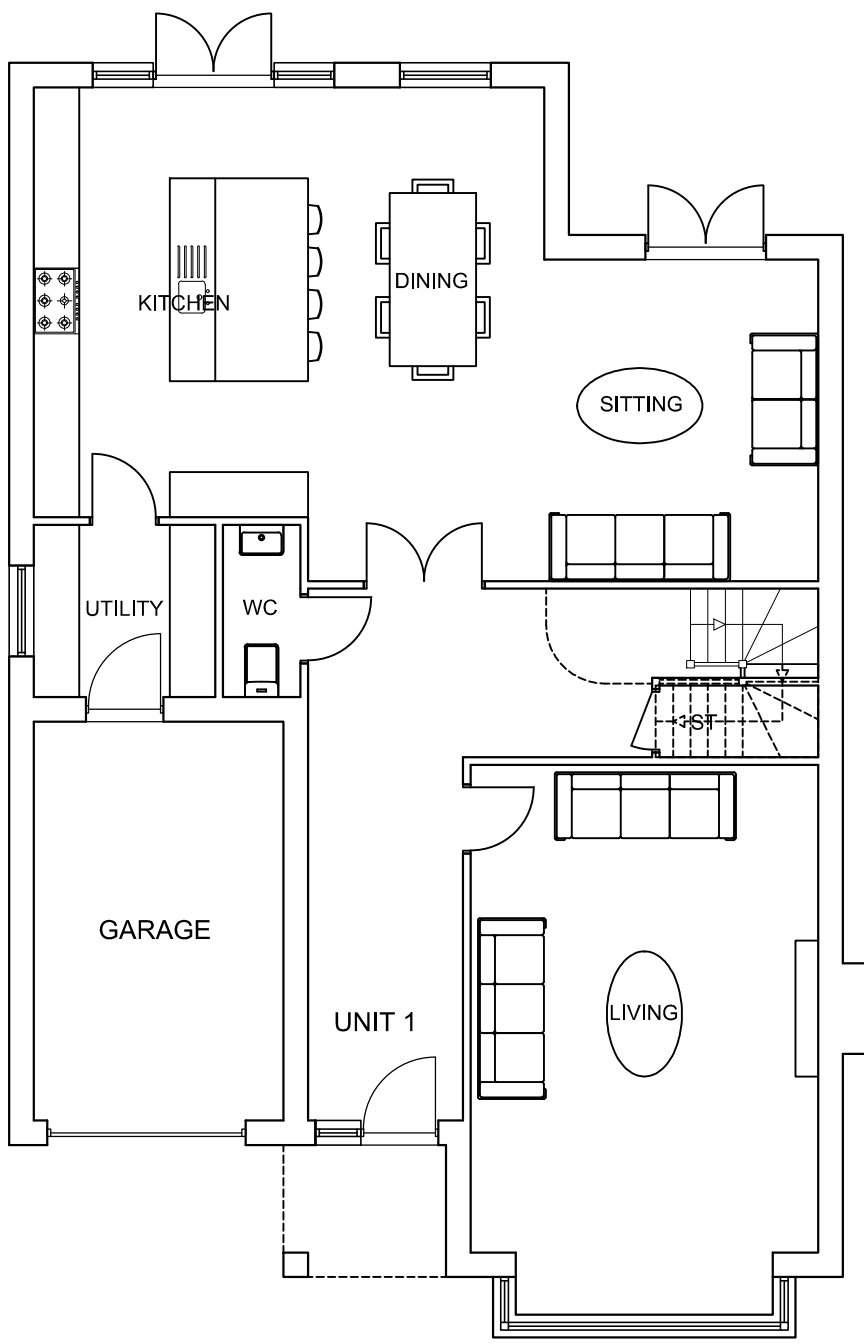


GROUND FLOOR PLAN
SCALE 1:100

2m HEADROOM

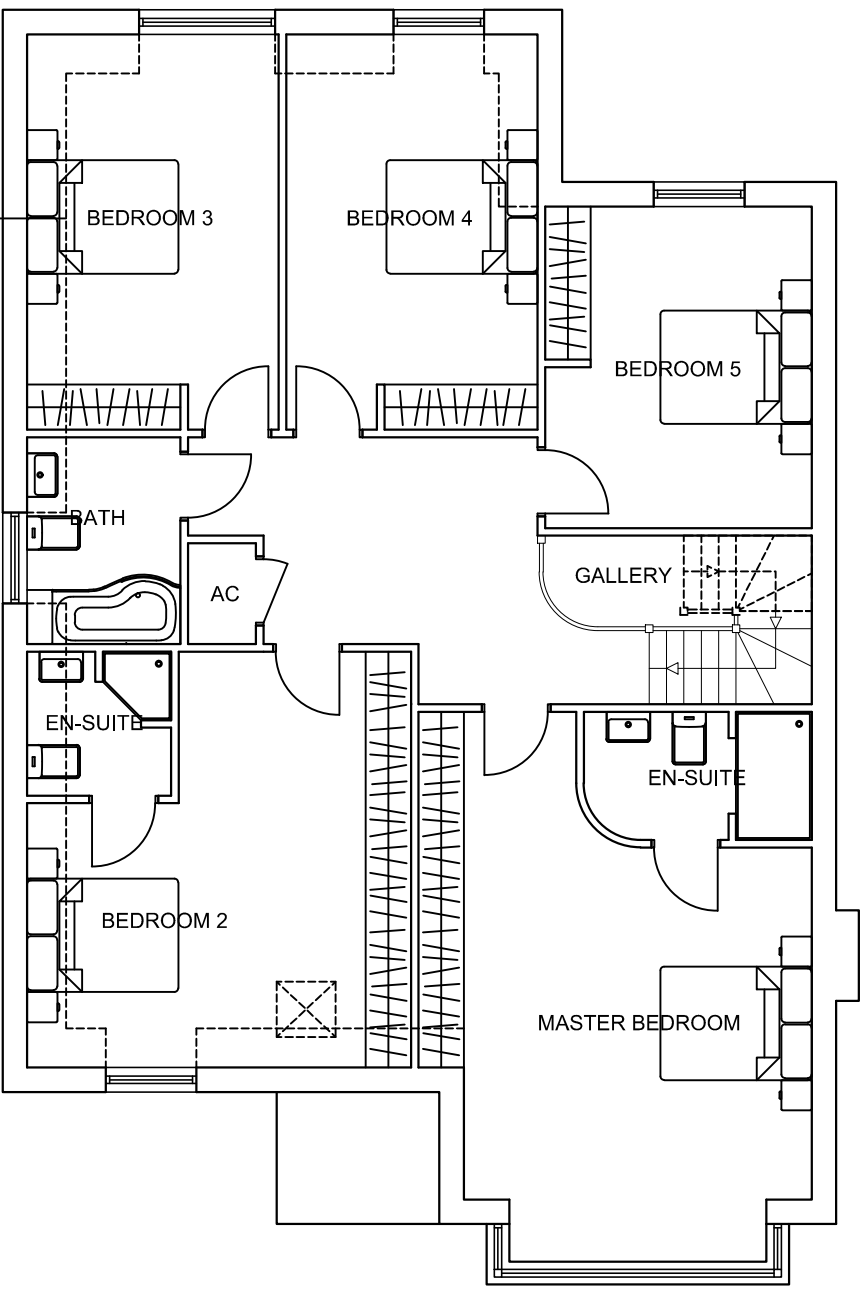

FIRST FLOOR PLAN
SCALE 1:100

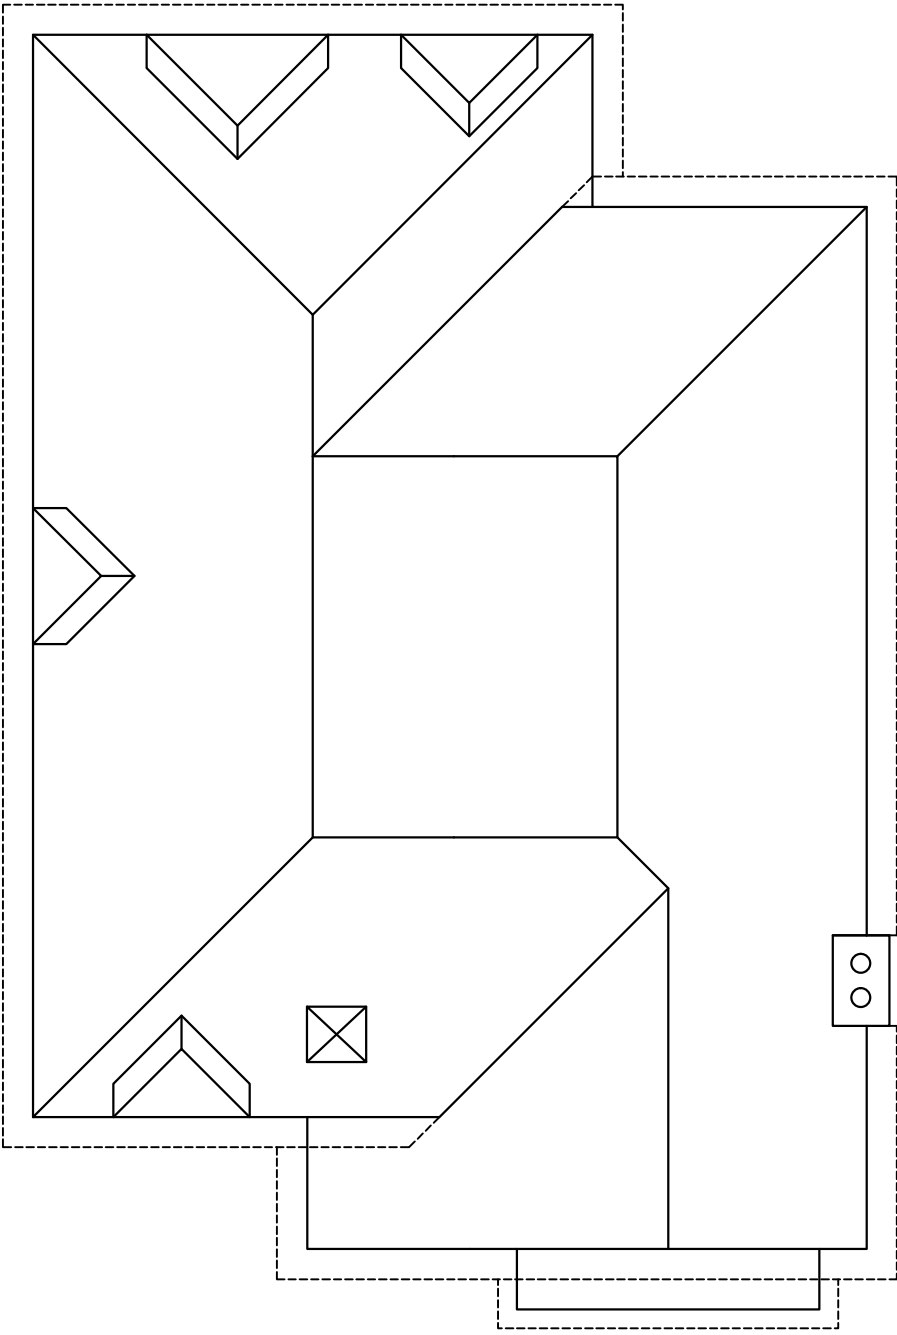

ROOF PLAN
SCALE 1:100

MATERIAL SCHEDULE			
WALLS: RED BRICK, TILE HANGING & WHITE RENDER			
ROOF: SLATE EFFECT TILES			
RIDGE & HIP TILES: CLAY EFFECT			
WINDOWS & DOORS: UPVC			

5 BEDROOM HOUSE @ 268.3 SQ.M / 2886 SQ.FT
EXCLUDING GARAGE

A. ROOF AMENDED & SCALE 16.05.13 WD
NOTE REVISED

No.	Revision.	date	by
-----	-----------	------	----

PROPOSED DEVELOPMENT
45 THE RIDINGS & 60 SEA LANE
EAST PRESTON
WEST SUSSEX
BN16 2TW

MRS J B SHULMAN

FLOOR PLANS & ELEVATIONS
UNIT 1

scale AS SHOWN @ A1	checked GR
date AUGUST 2012	drawn WD

8217 / 102	A.				
------------	----	--	--	--	--

ANDERS ROBERTS & ASSOCIATES LTD

CHAPEL STUDIOS, 14 PUREWELL,
CHRISTCHURCH, DORSET. BH23 1EP

tel: (01202) 479919
fax: (01202) 488522
email: enquiries@andersroberts.com
web: www.andersroberts.com

