

NOTES

1 The contents of this drawing are copyright.

2 Do not scale. Figured dimensions only to be used. Except for planning purposes

3 Contractors must verify all dimensions and report any discrepancies before putting work in hand or making any shop drawings.




FRONT EAST ELEVATION
SCALE 1:100


SIDE NORTH ELEVATION
SCALE 1:100

REAR WEST ELEVATION
SCALE 1:100


SIDE SOUTH ELEVATION
SCALE 1:100

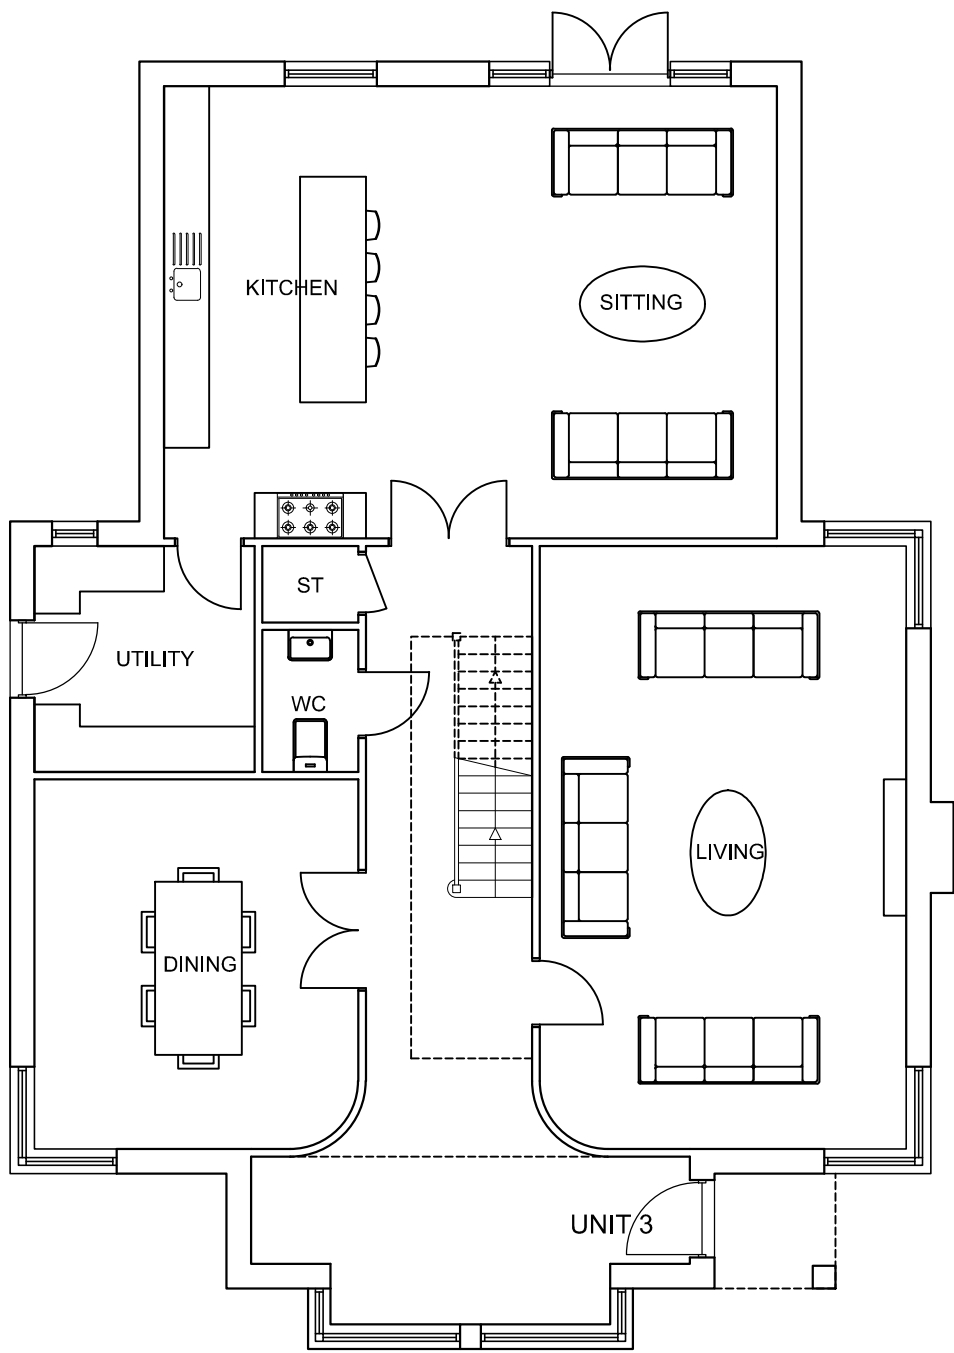

GROUND FLOOR PLAN
SCALE 1:100

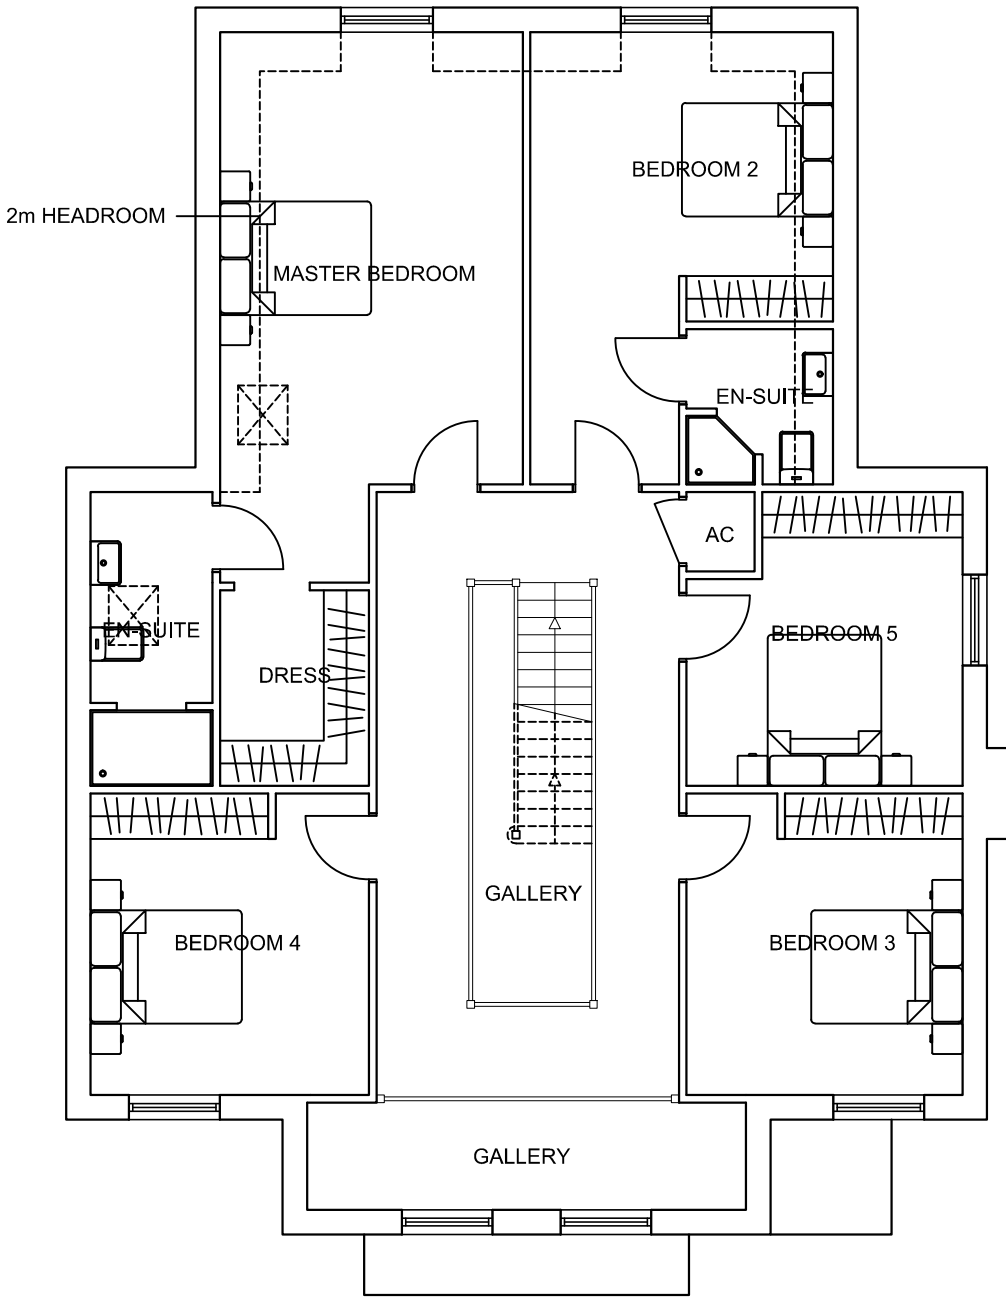

FIRST FLOOR PLAN
SCALE 1:100

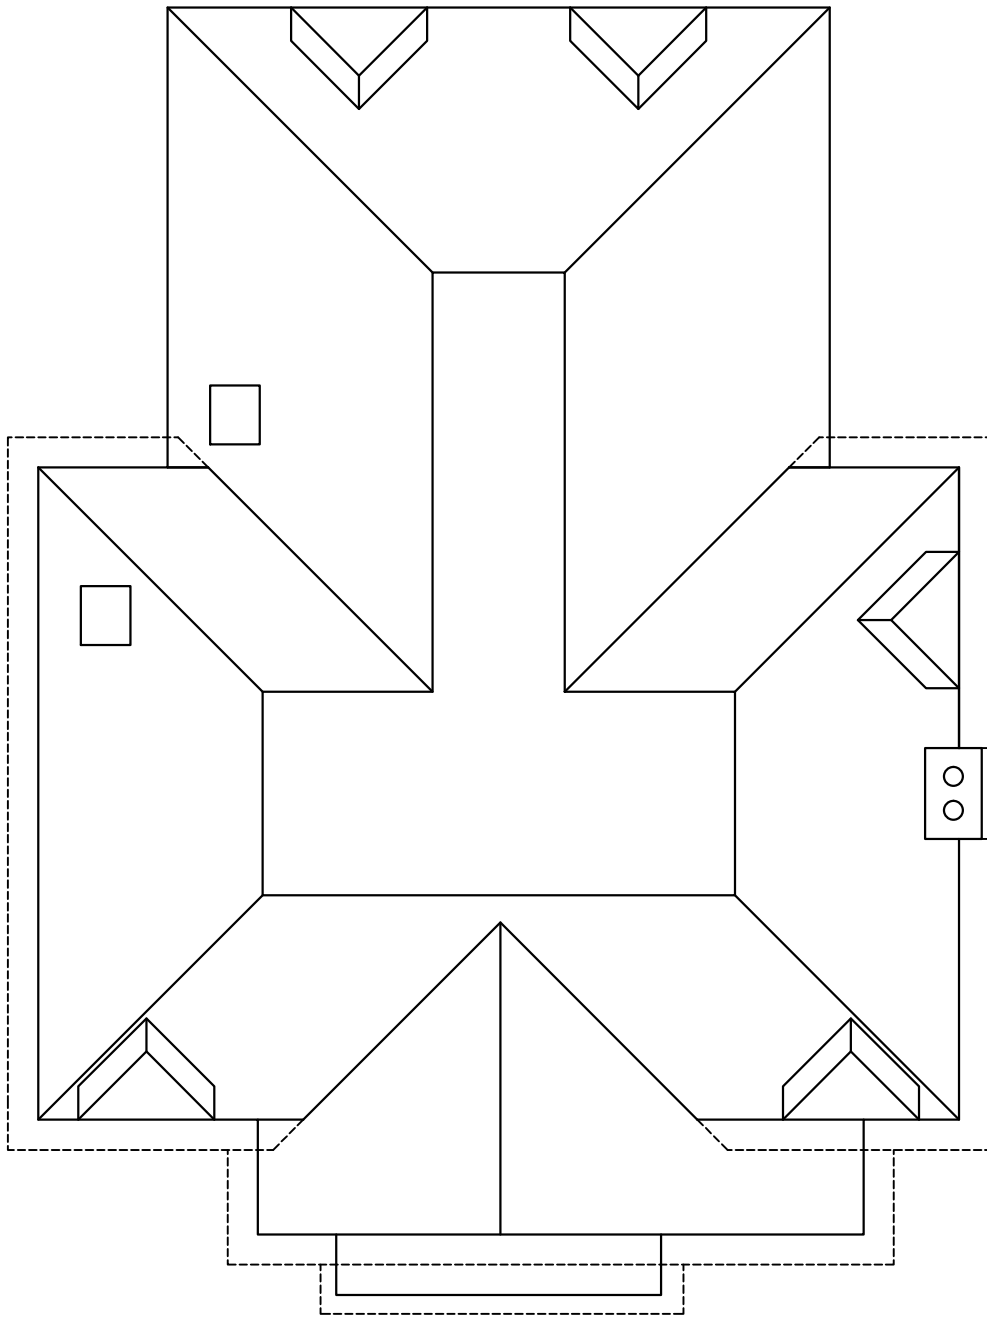

ROOF PLAN
SCALE 1:100

MATERIAL SCHEDULE	
WALLS: RED BRICK, TILE HANGING & WHITE RENDER	
ROOF: SLATE EFFECT TILES	
RIDGE & HIP TILES: CLAY EFFECT	
WINDOWS & DOORS: UPVC	
5 BEDROOM HOUSE @ 285.2 SQ.M / 3068 SQ.FT	

A.	SCALE NOTE REVISED.	16.05.13	WD
No.	Revision.	date	by

PROPOSED DEVELOPMENT
45 THE RIDINGS & 60 SEA LANE
EAST PRESTON
WEST SUSSEX
BN16 2TW

MRS J B SHULMAN

FLOOR PLANS & ELEVATIONS
UNIT 3

scale AS SHOWN @ A1	checked GR
date AUGUST 2012	drawn WD
8217 / 104	A.

ANDERS ROBERTS & ASSOCIATES LTD

CHAPEL STUDIOS, 14 PUREWELL,
CHRISTCHURCH, DORSET. BH23 1EP

tel: (01202) 479919
fax: (01202) 488522
email: enquiries@andersroberts.com
web: www.andersroberts.com

ara
anders roberts & associates