


JUST ASK.

Next to 24 MILL Pond was

GAST PRESSURE LIFTING PUMPING WORKS SUSSEX. BN18 1TG

LG: THIS WORKS.

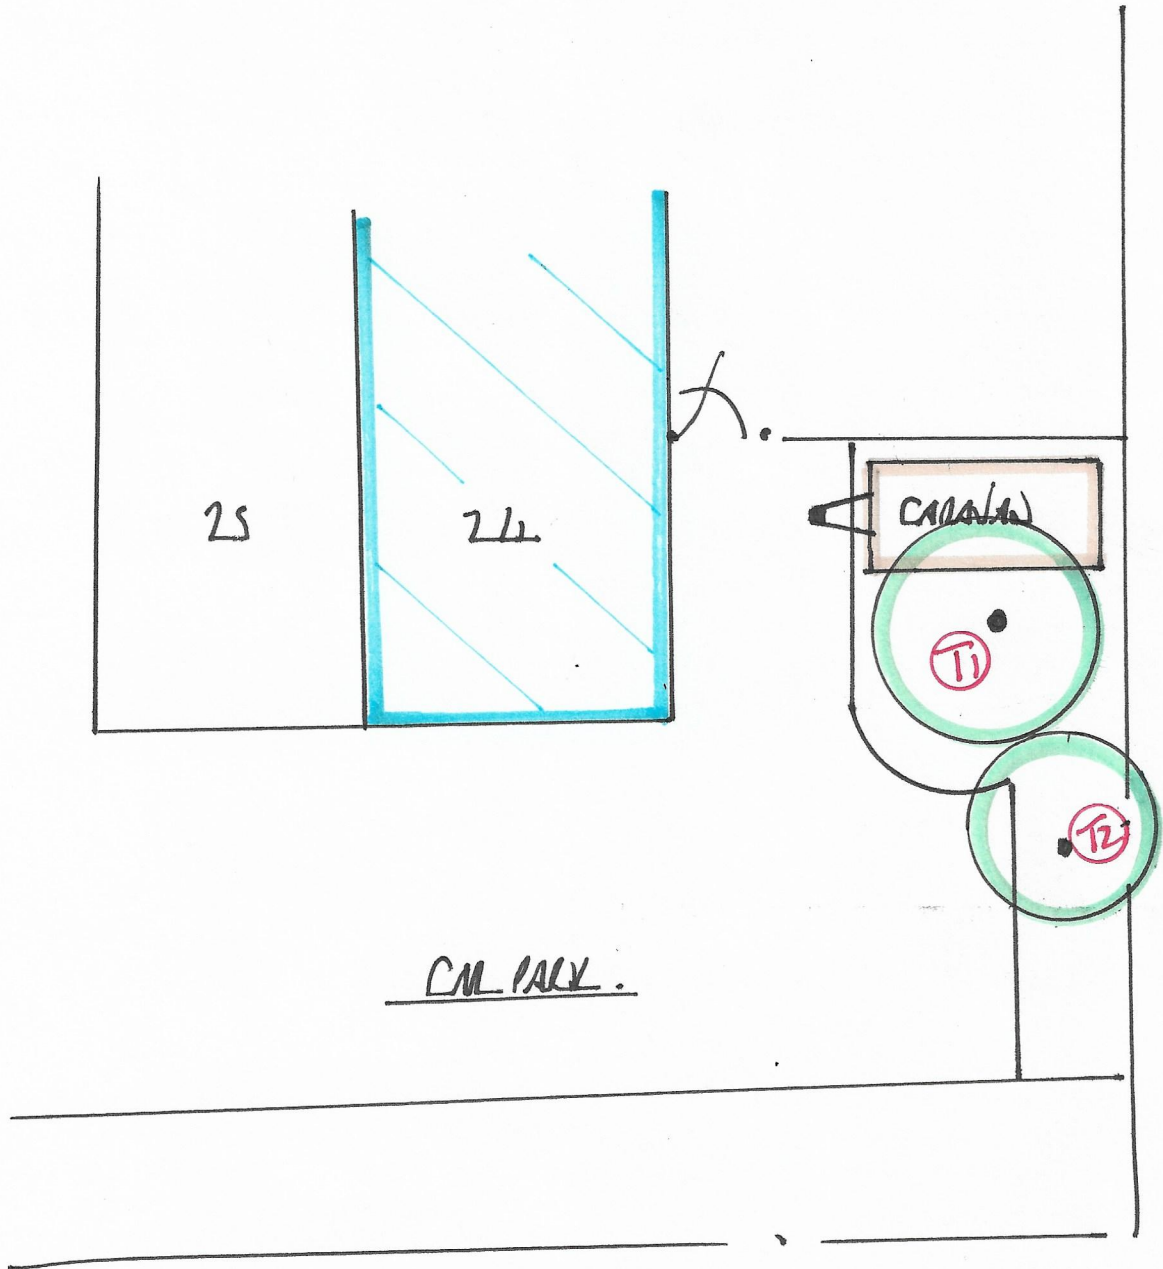

ALL WORK. 04. 15. 8. 19

NO SCALE