
MANOR ROAD, EAST PRESTON
Soft Landscaping (3 of 4)
Drg No: RW0533

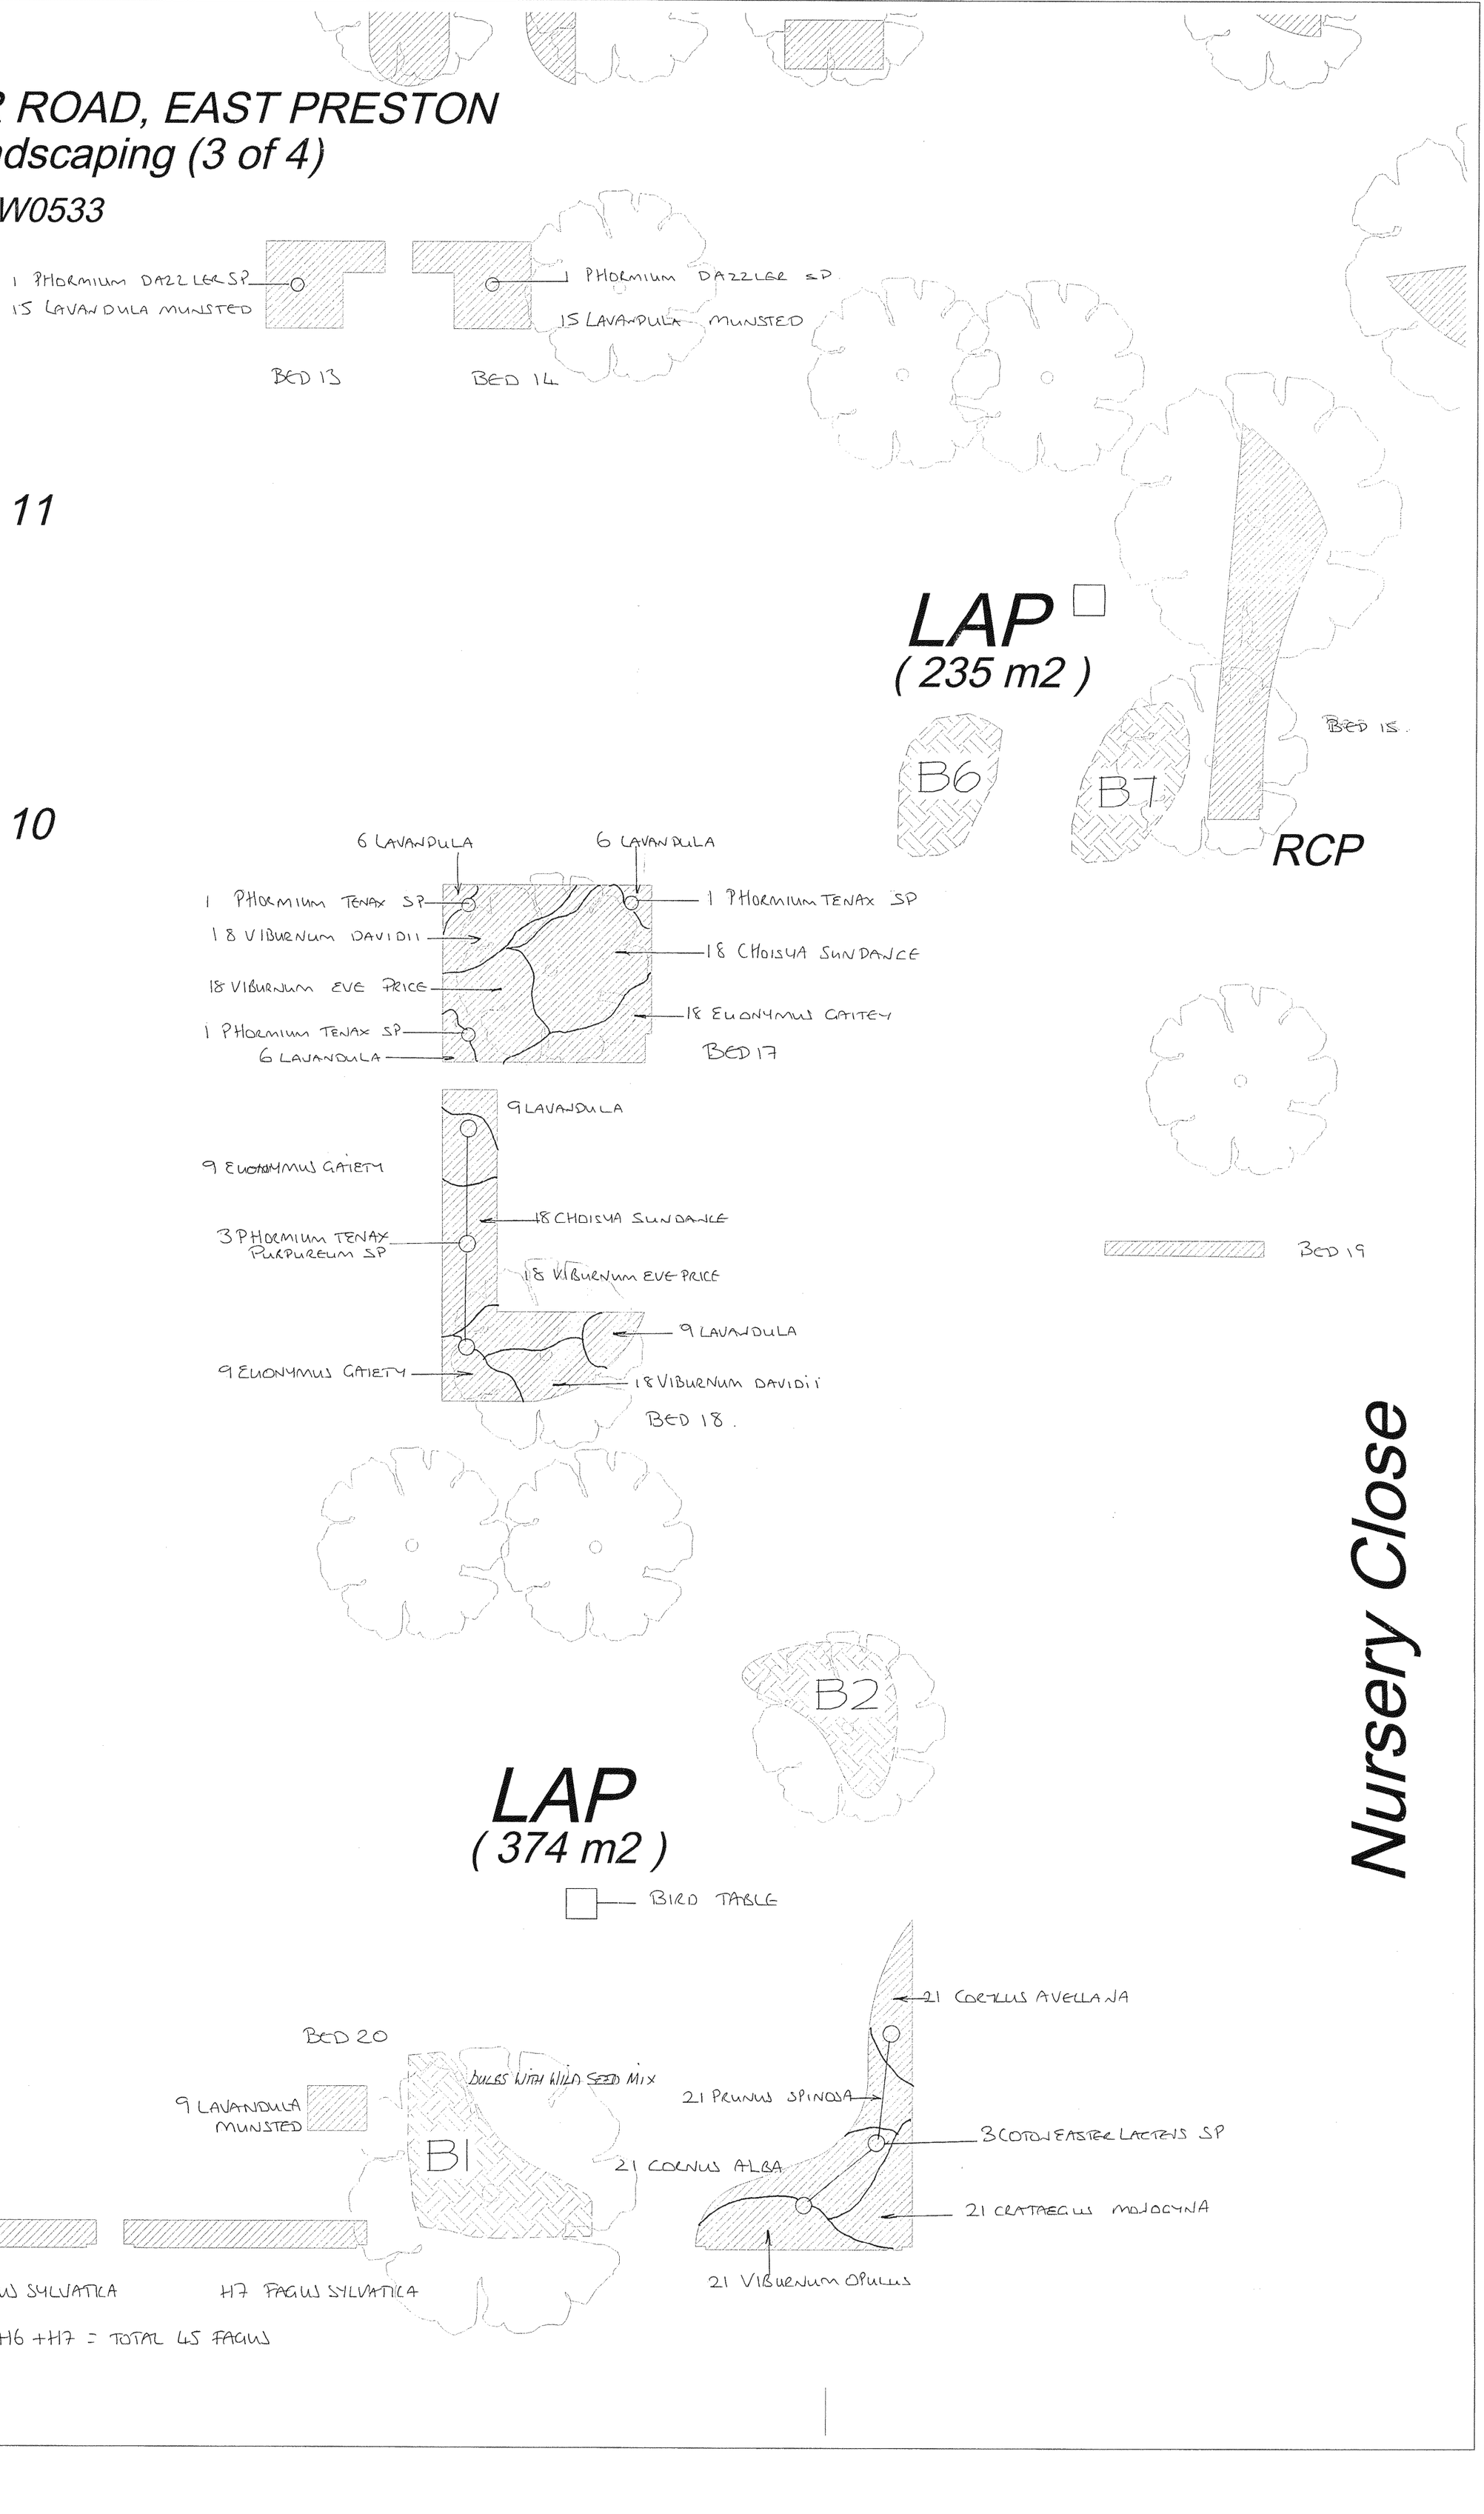

ARUN DISTRICT COUNCIL EP/114/09/DOC