


All laps must be fully sealed.

Detail Issued For Guidance Only,
Designer's Approval Required

Site construction sequencing should be assessed before the appropriate Visqueen Standard Detail is selected & approved by the Designer

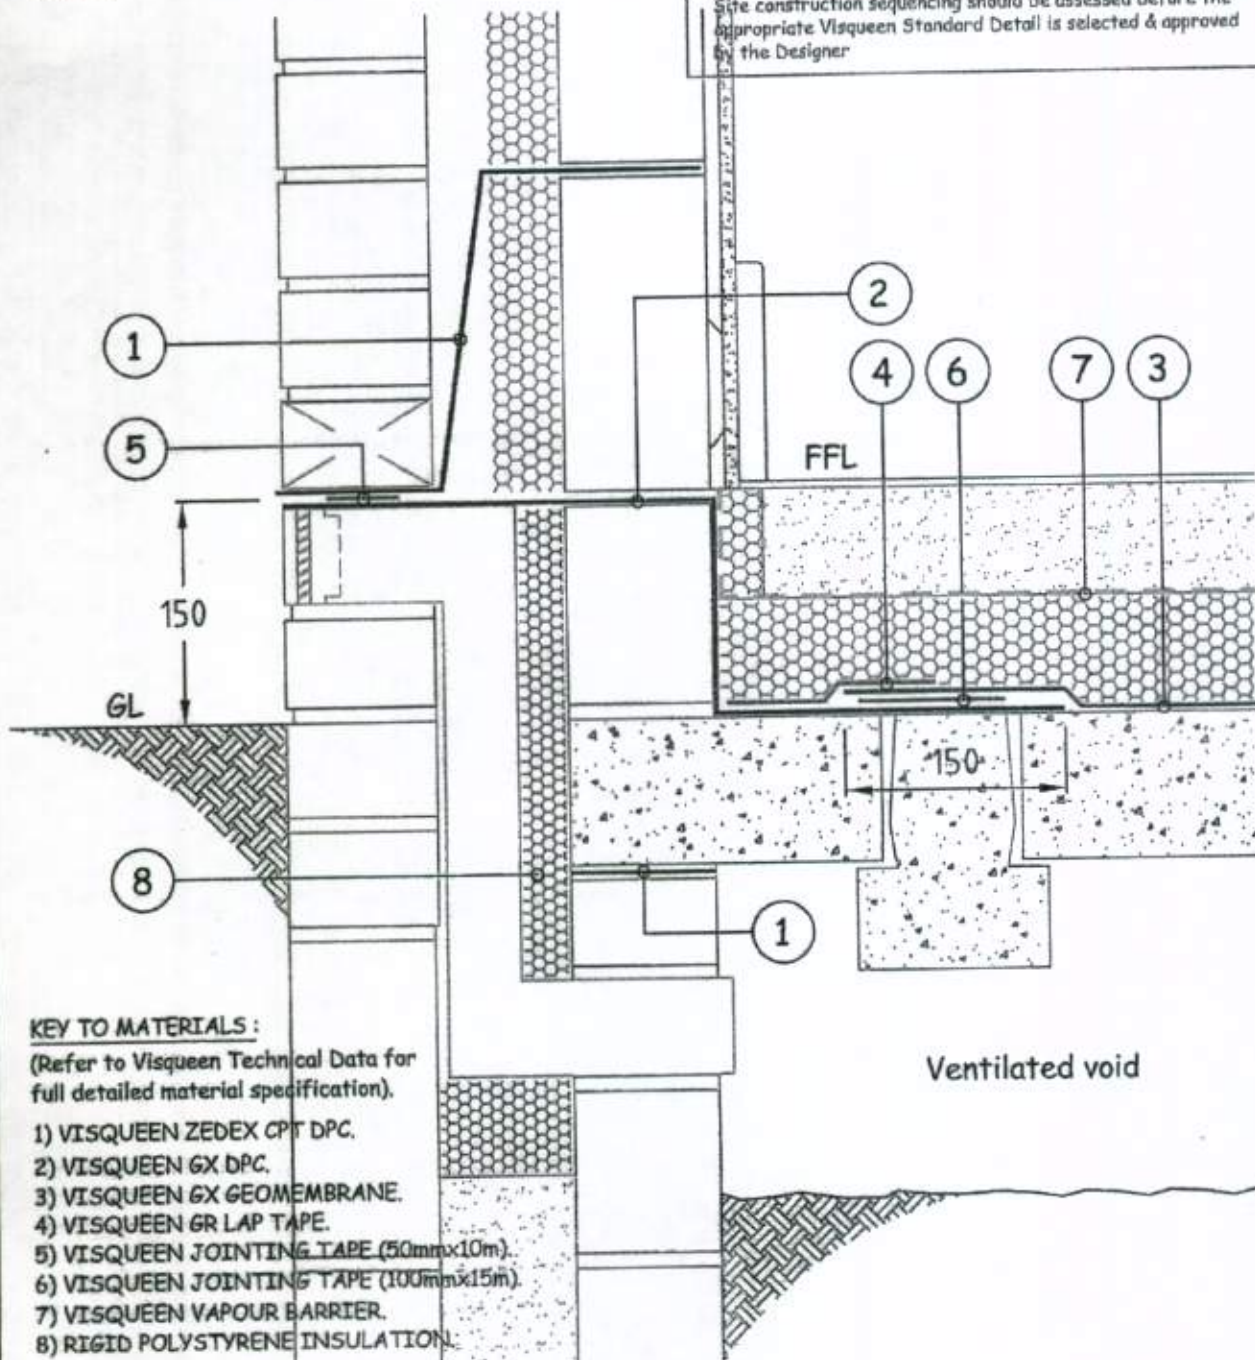

KEY TO MATERIALS :

(Refer to Visqueen Technical Data for full detailed material specification).

- 1) VISQUEEN ZEDEX CPT DPC.
- 2) VISQUEEN GX DPC.
- 3) VISQUEEN GX GEOMEMBRANE.
- 4) VISQUEEN GR LAP TAPE.
- 5) VISQUEEN JOINTING TAPE (50mmx10m).
- 6) VISQUEEN JOINTING TAPE (100mmx15m).
- 7) VISQUEEN VAPOUR BARRIER.
- 8) RIGID POLYSTYRENE INSULATION.

NB: DO NOT SCALE - USE FIGURED DIMENSIONS ONLY.

VISQUEEN GX GEOMEMBRANE
(hc) SYSTEM

Visqueen Building Products
Contact Technical Support :
t : 0870 6092084
f : 0870 8508169
e : enquiries@visqueenbuilding.co.uk
www.visqueenbuilding.co.uk

Project: Standard Detail : Suspended Slab - Typical Edge Detail - Option 1.


Drawing No.- GX-01.

Date.- 12/09.

Scale.- NTS.

© COPYRIGHT
RESERVED.


Photographs of the Hydrocarbon Proof Membrane Installed on Site

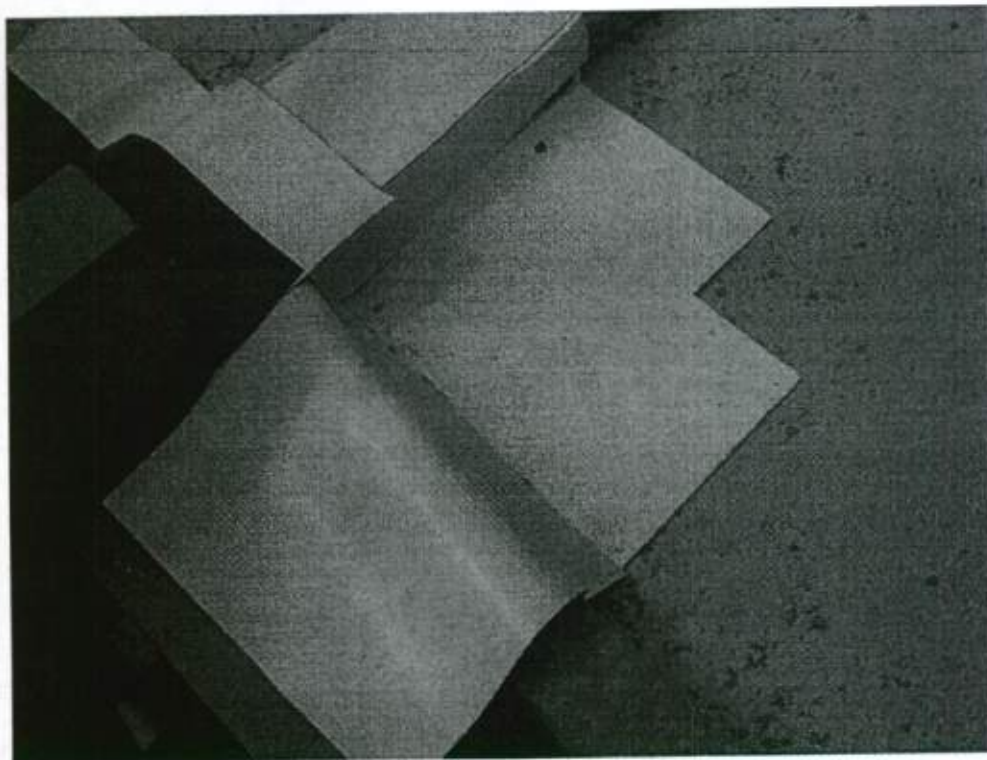

EE1453 Visqueen HC Proof Membrane Sept 2011



EE1453 Visqueen HC Proof Membrane Sept 2011

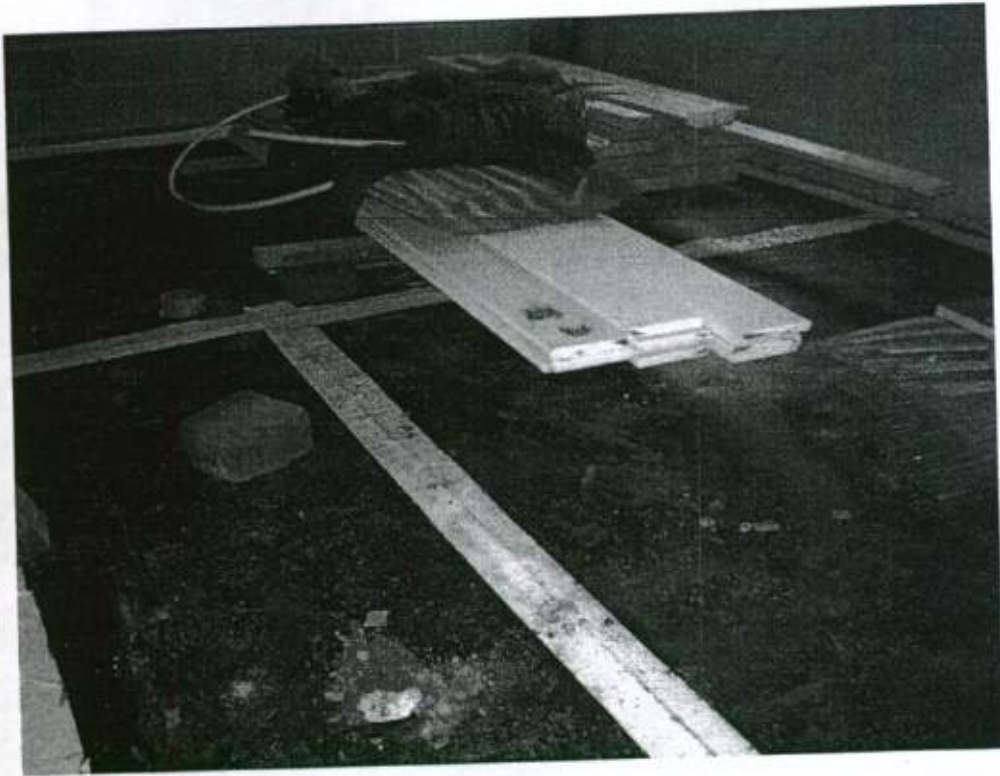

EE1453 Visqueen HC Proof Membrane Sept 2011



EE1453 Visqueen HC Proof Membrane Sept 2011