
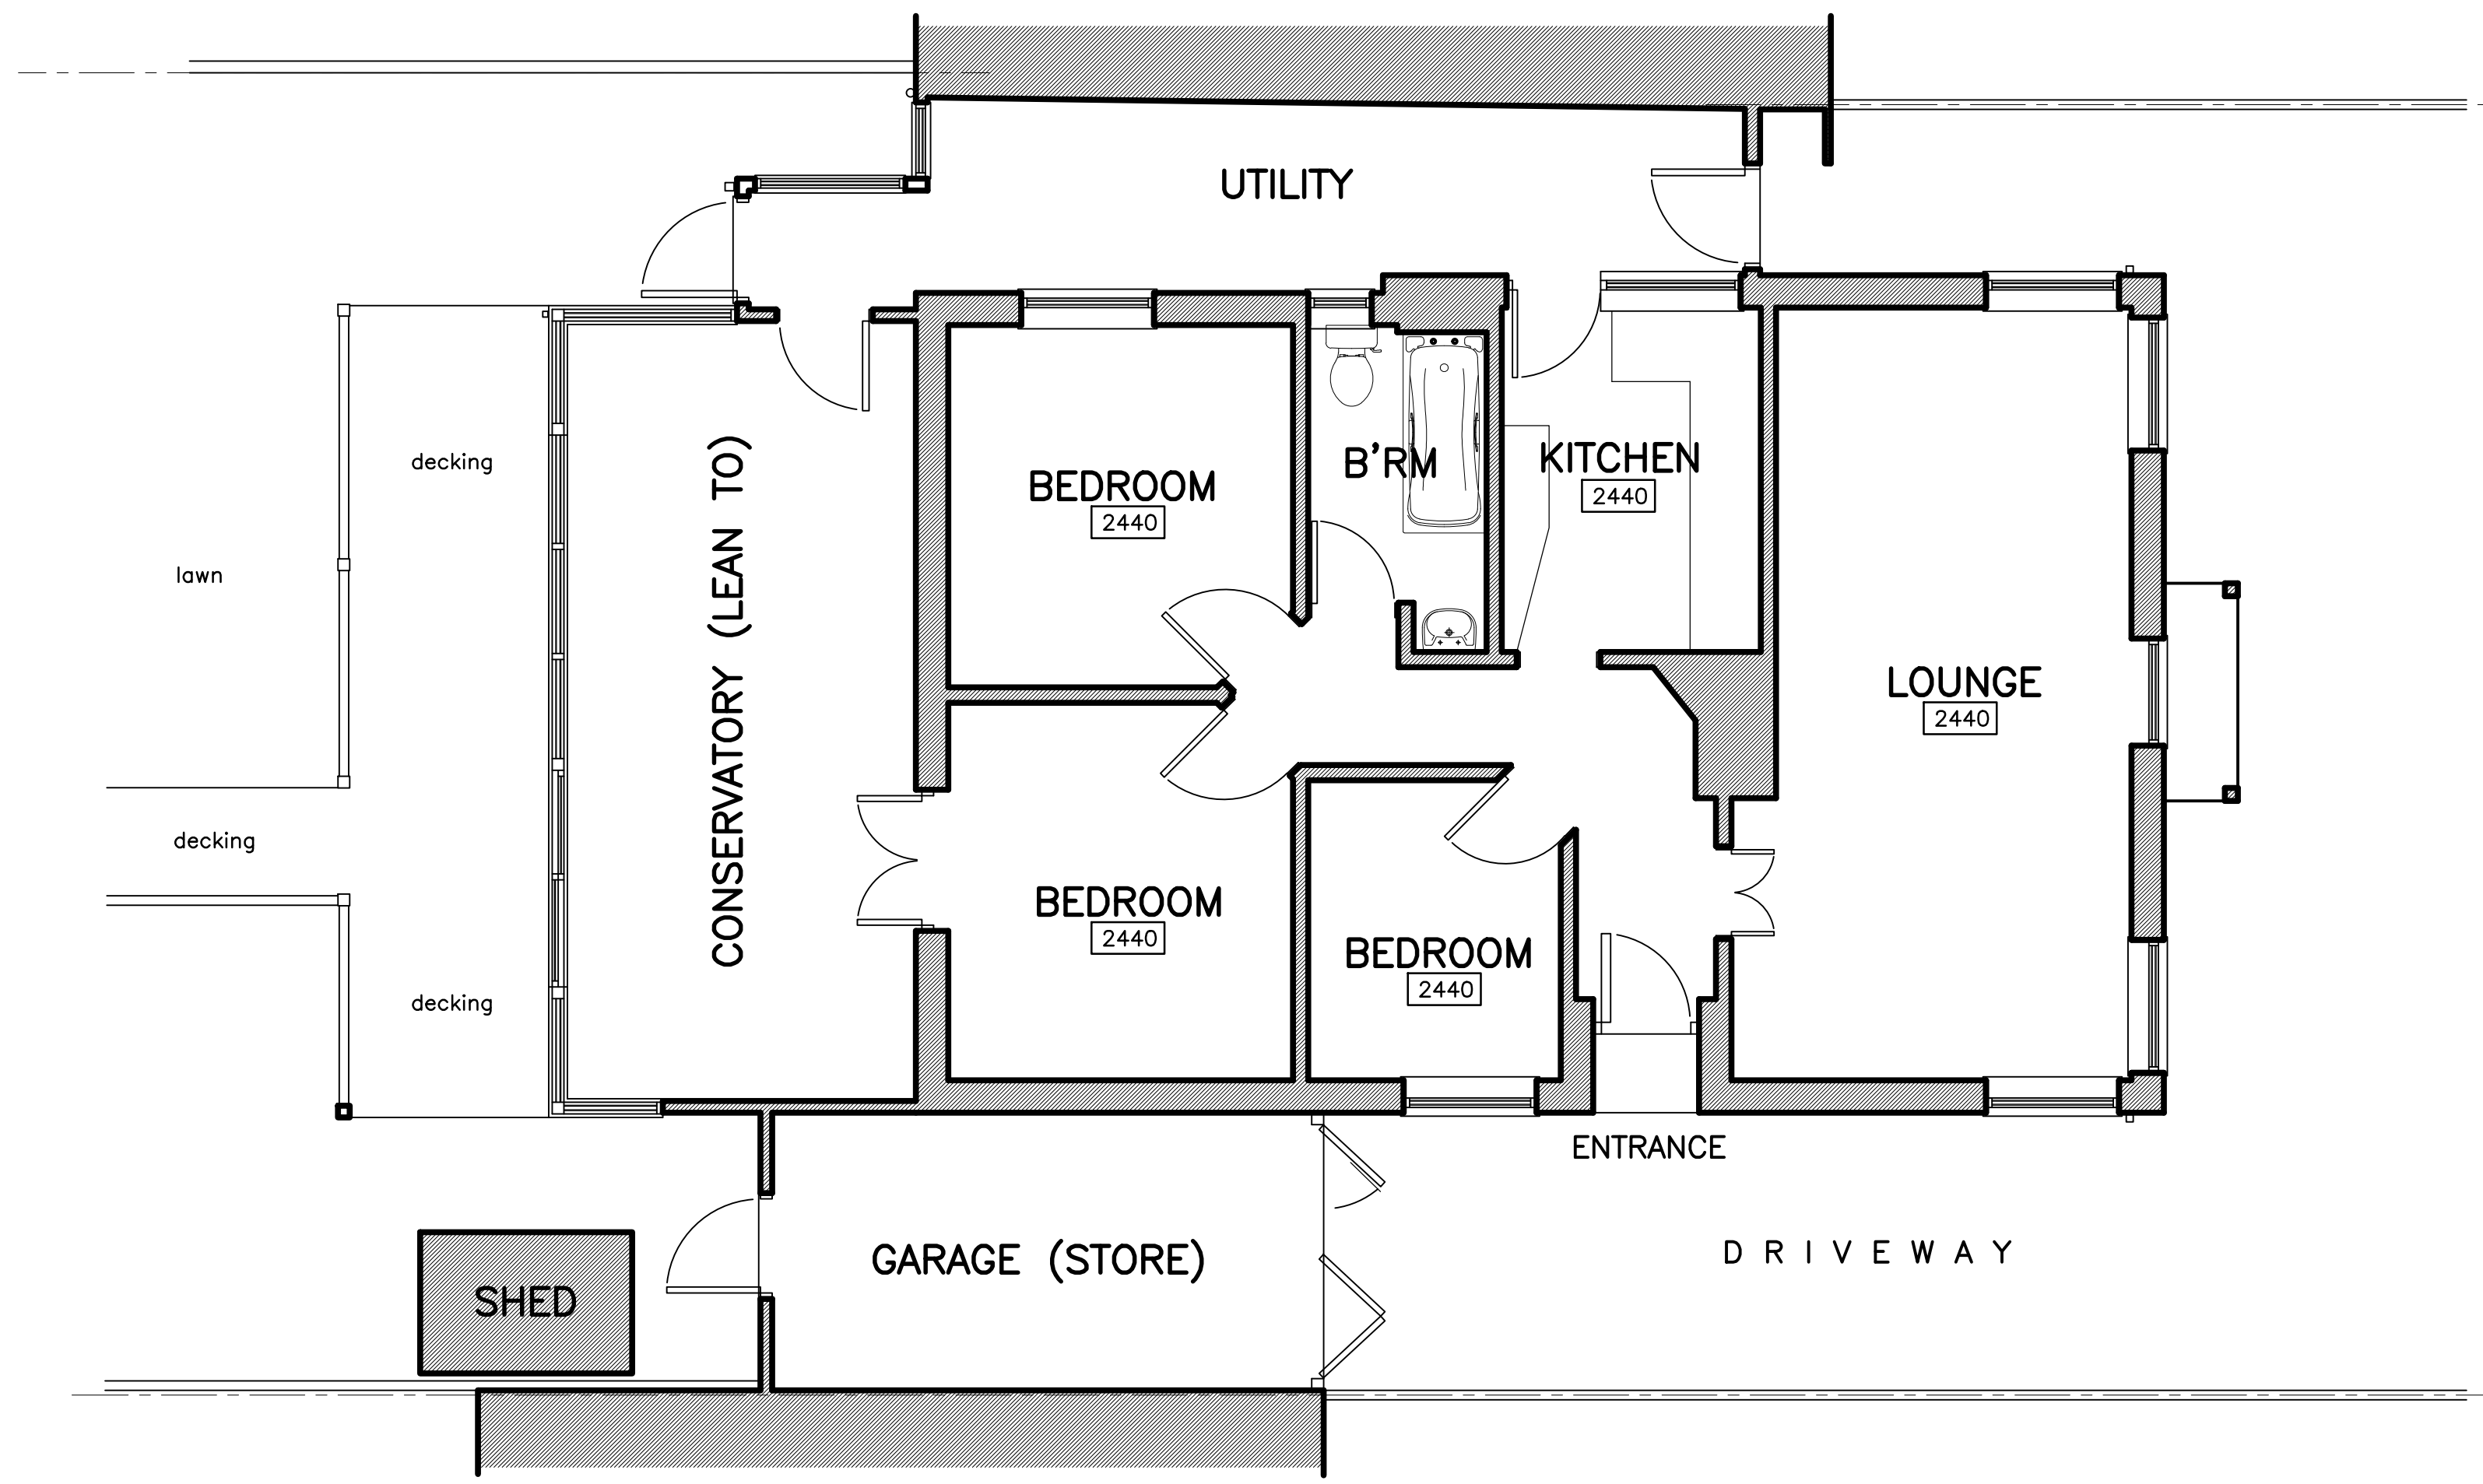
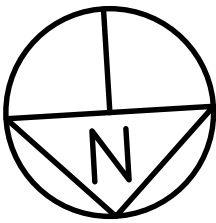


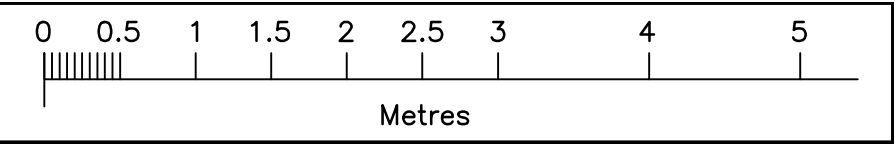

GROUND FLOOR LAYOUT

2400 DENOTES FLOOR TO CEILING HEIGHTS

EXISTING

23.12.21	PLANNING ISSUE	A
Date	Revision	Ref.
MR & MRS McGONIGLE		
24 NORMANDY LANE EAST PRESTON WEST SUSSEX BN16 1LY		
EXISTING GROUND FLOOR LAYOUT		
Scale 1:50 (A2)	Drg. No.	
Date MAY 2021	21-09/E1 ^A	
Drawn By PDE	P.D. ELKINS DRAWING SERVICES LIMITED 140 Kingston Road Ewell Surrey KT17 2ES Tel. 020 8873 3138 e-mail. elkinsdraw@aol.com	