
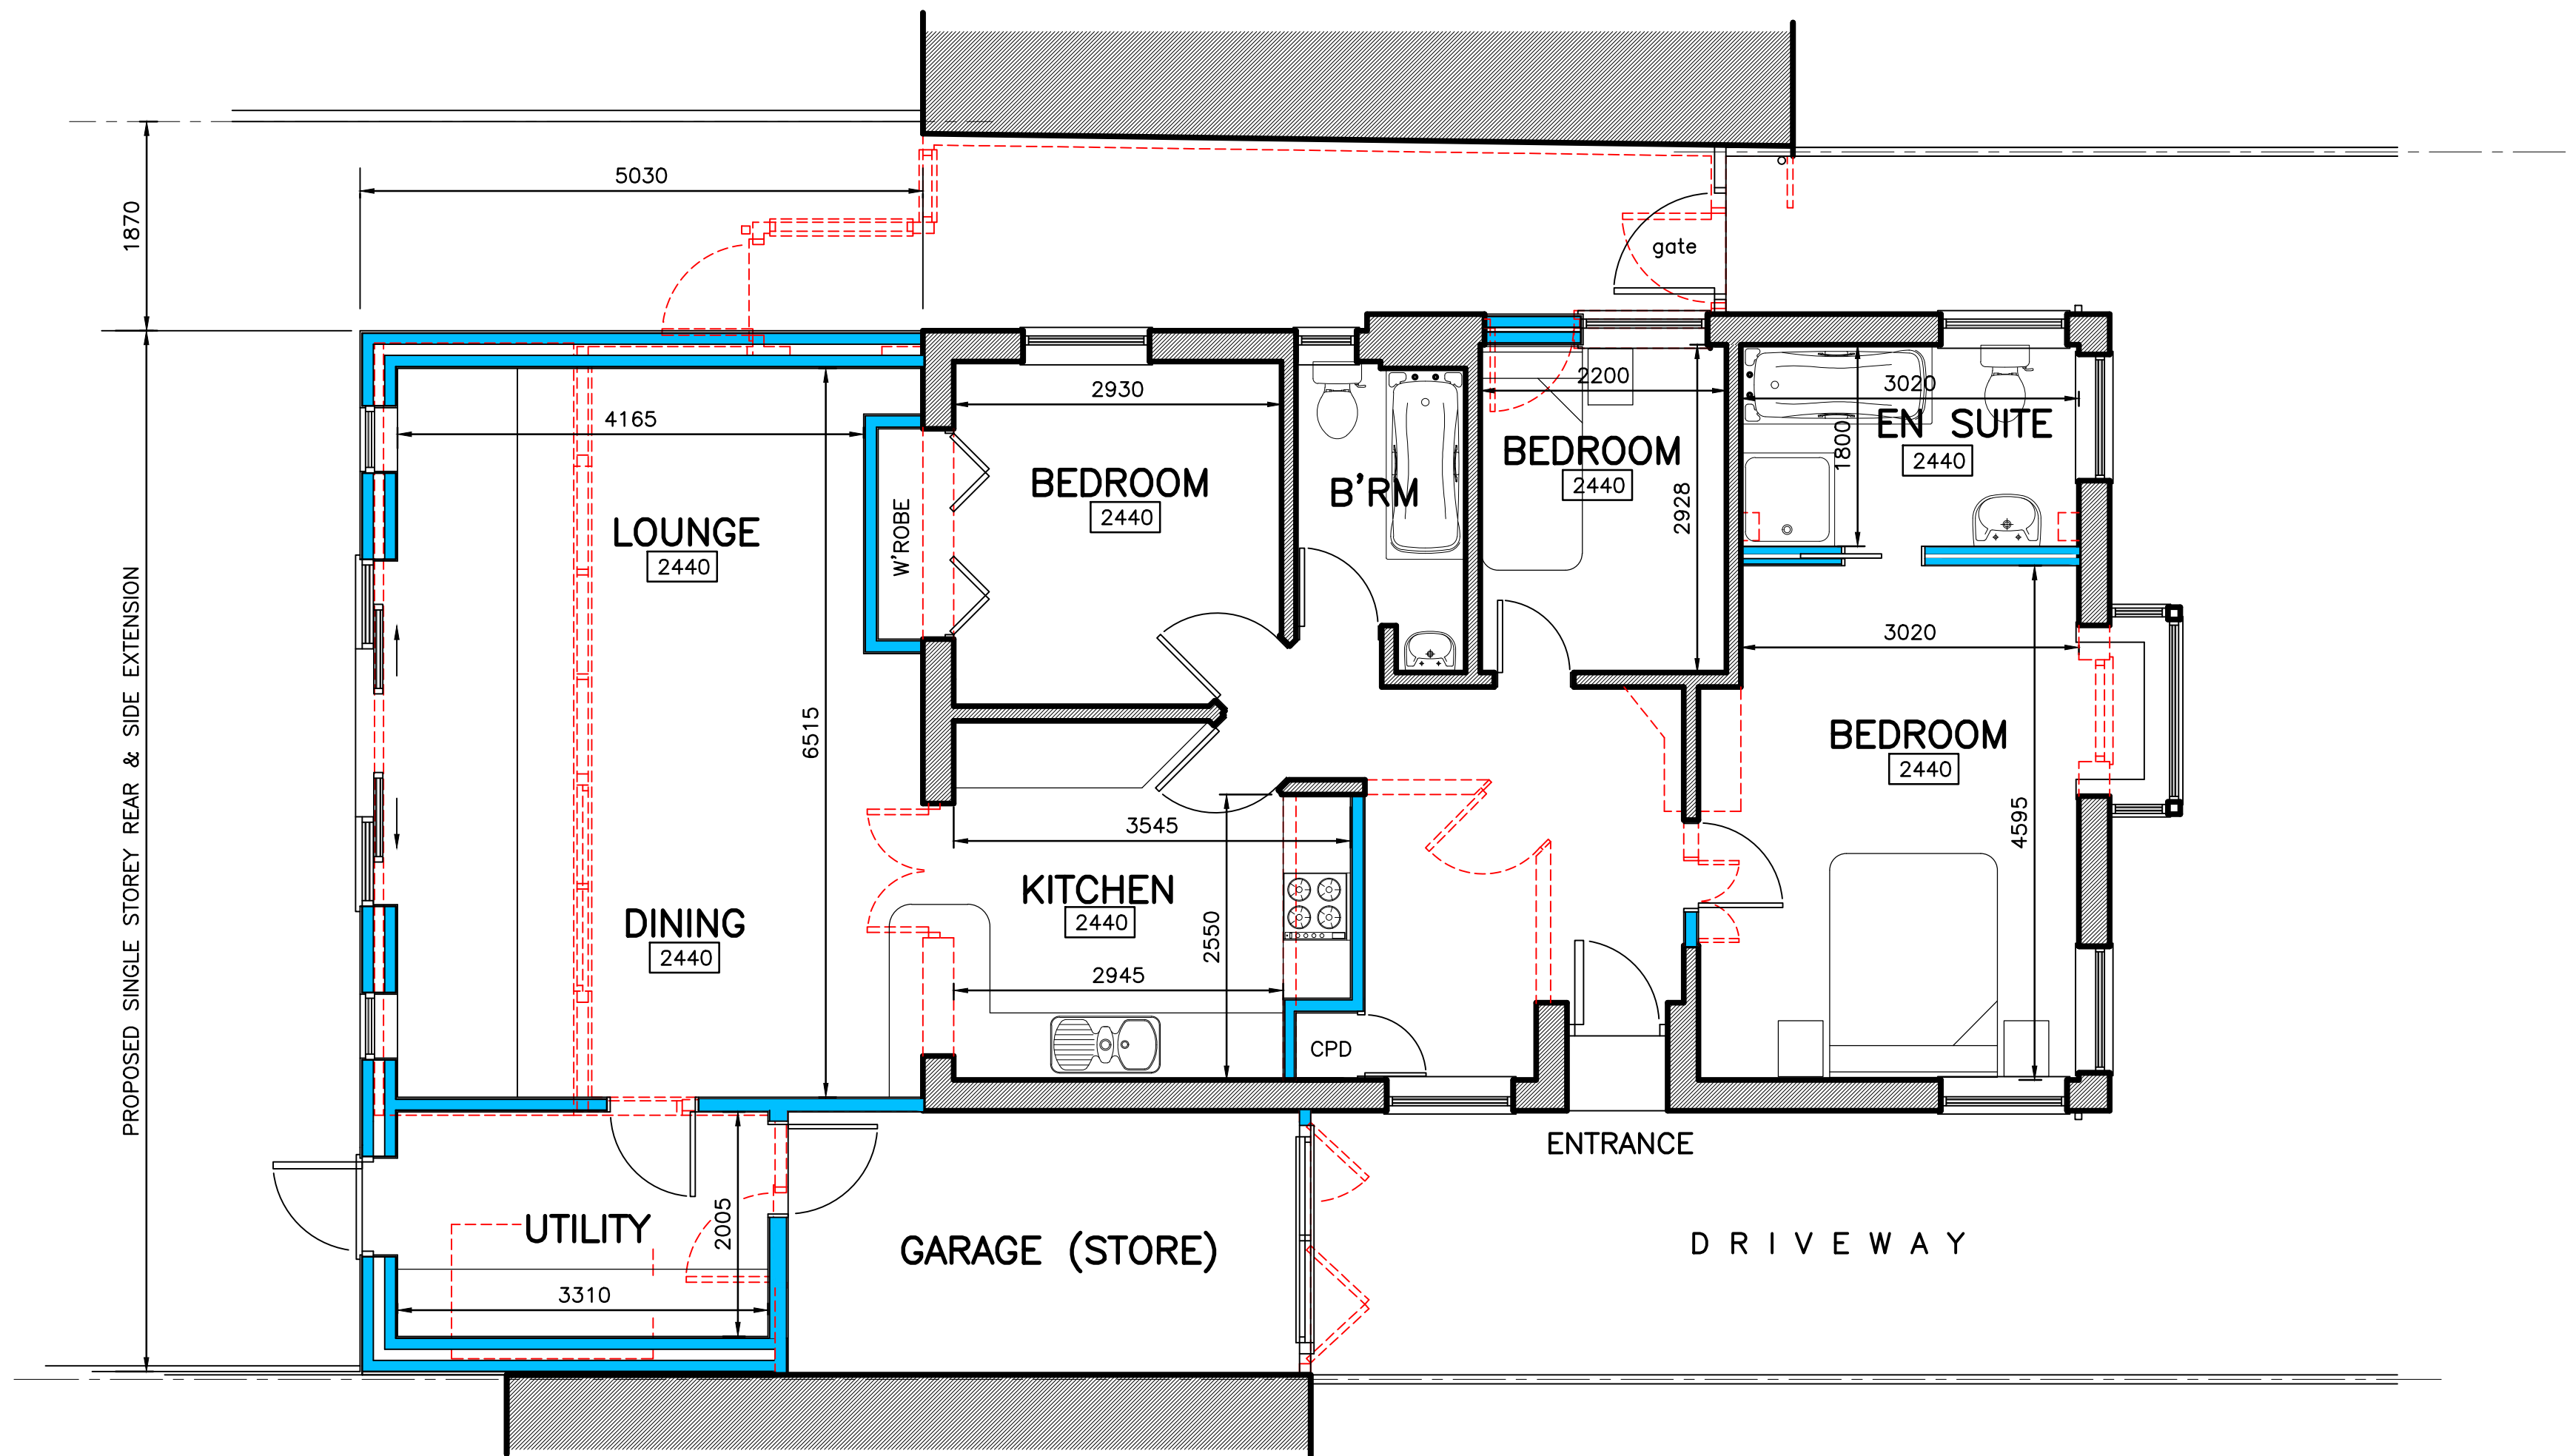
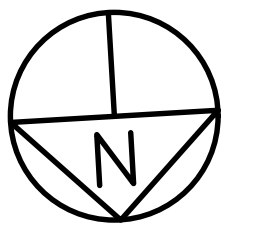


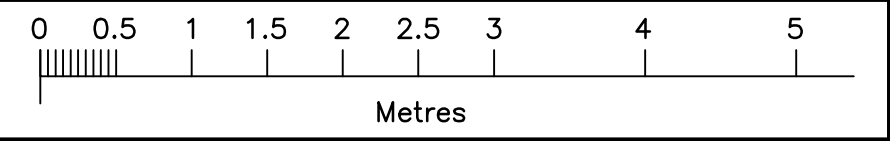

GROUND FLOOR LAYOUT

2400 DENOTES FLOOR TO CEILING HEIGHTS
--- DENOTES WALLS & STRUCTURE TO BE REMOVED
KITCHEN, UTILITY & EN SUITE LAYOUTS SHOWN ARE DIAGRAMMATIC
AND ARE TO BE TO THE CLIENTS REQUIREMENTS

PROPOSED

23.12.21	PLANNING ISSUE	C
13.12.21	FURTHER AMENDMENTS TO CLIENTS REQUIREMENTS	B
24.05.21	LAYOUT AMENDED IN ACCORDANCE WITH CLIENTS REQUIREMENTS	A
Date	Revision	Ref.

MR & MRS McGONIGLE

24 NORMANDY LANE
EAST PRESTON
WEST SUSSEX BN16 1LY

PROPOSED
GROUND FLOOR LAYOUT

Scale 1:50 (A2)	Drg. No.	C
Date MAY 2021	21-09/P1	
Drawn By PDE		

P.D. ELKINS
DRAWING SERVICES LIMITED
140 Kingston Road
Ewell Surrey KT17 2ES
Tel. 020 8873 3138
e-mail. elkinsdraw@aol.com