
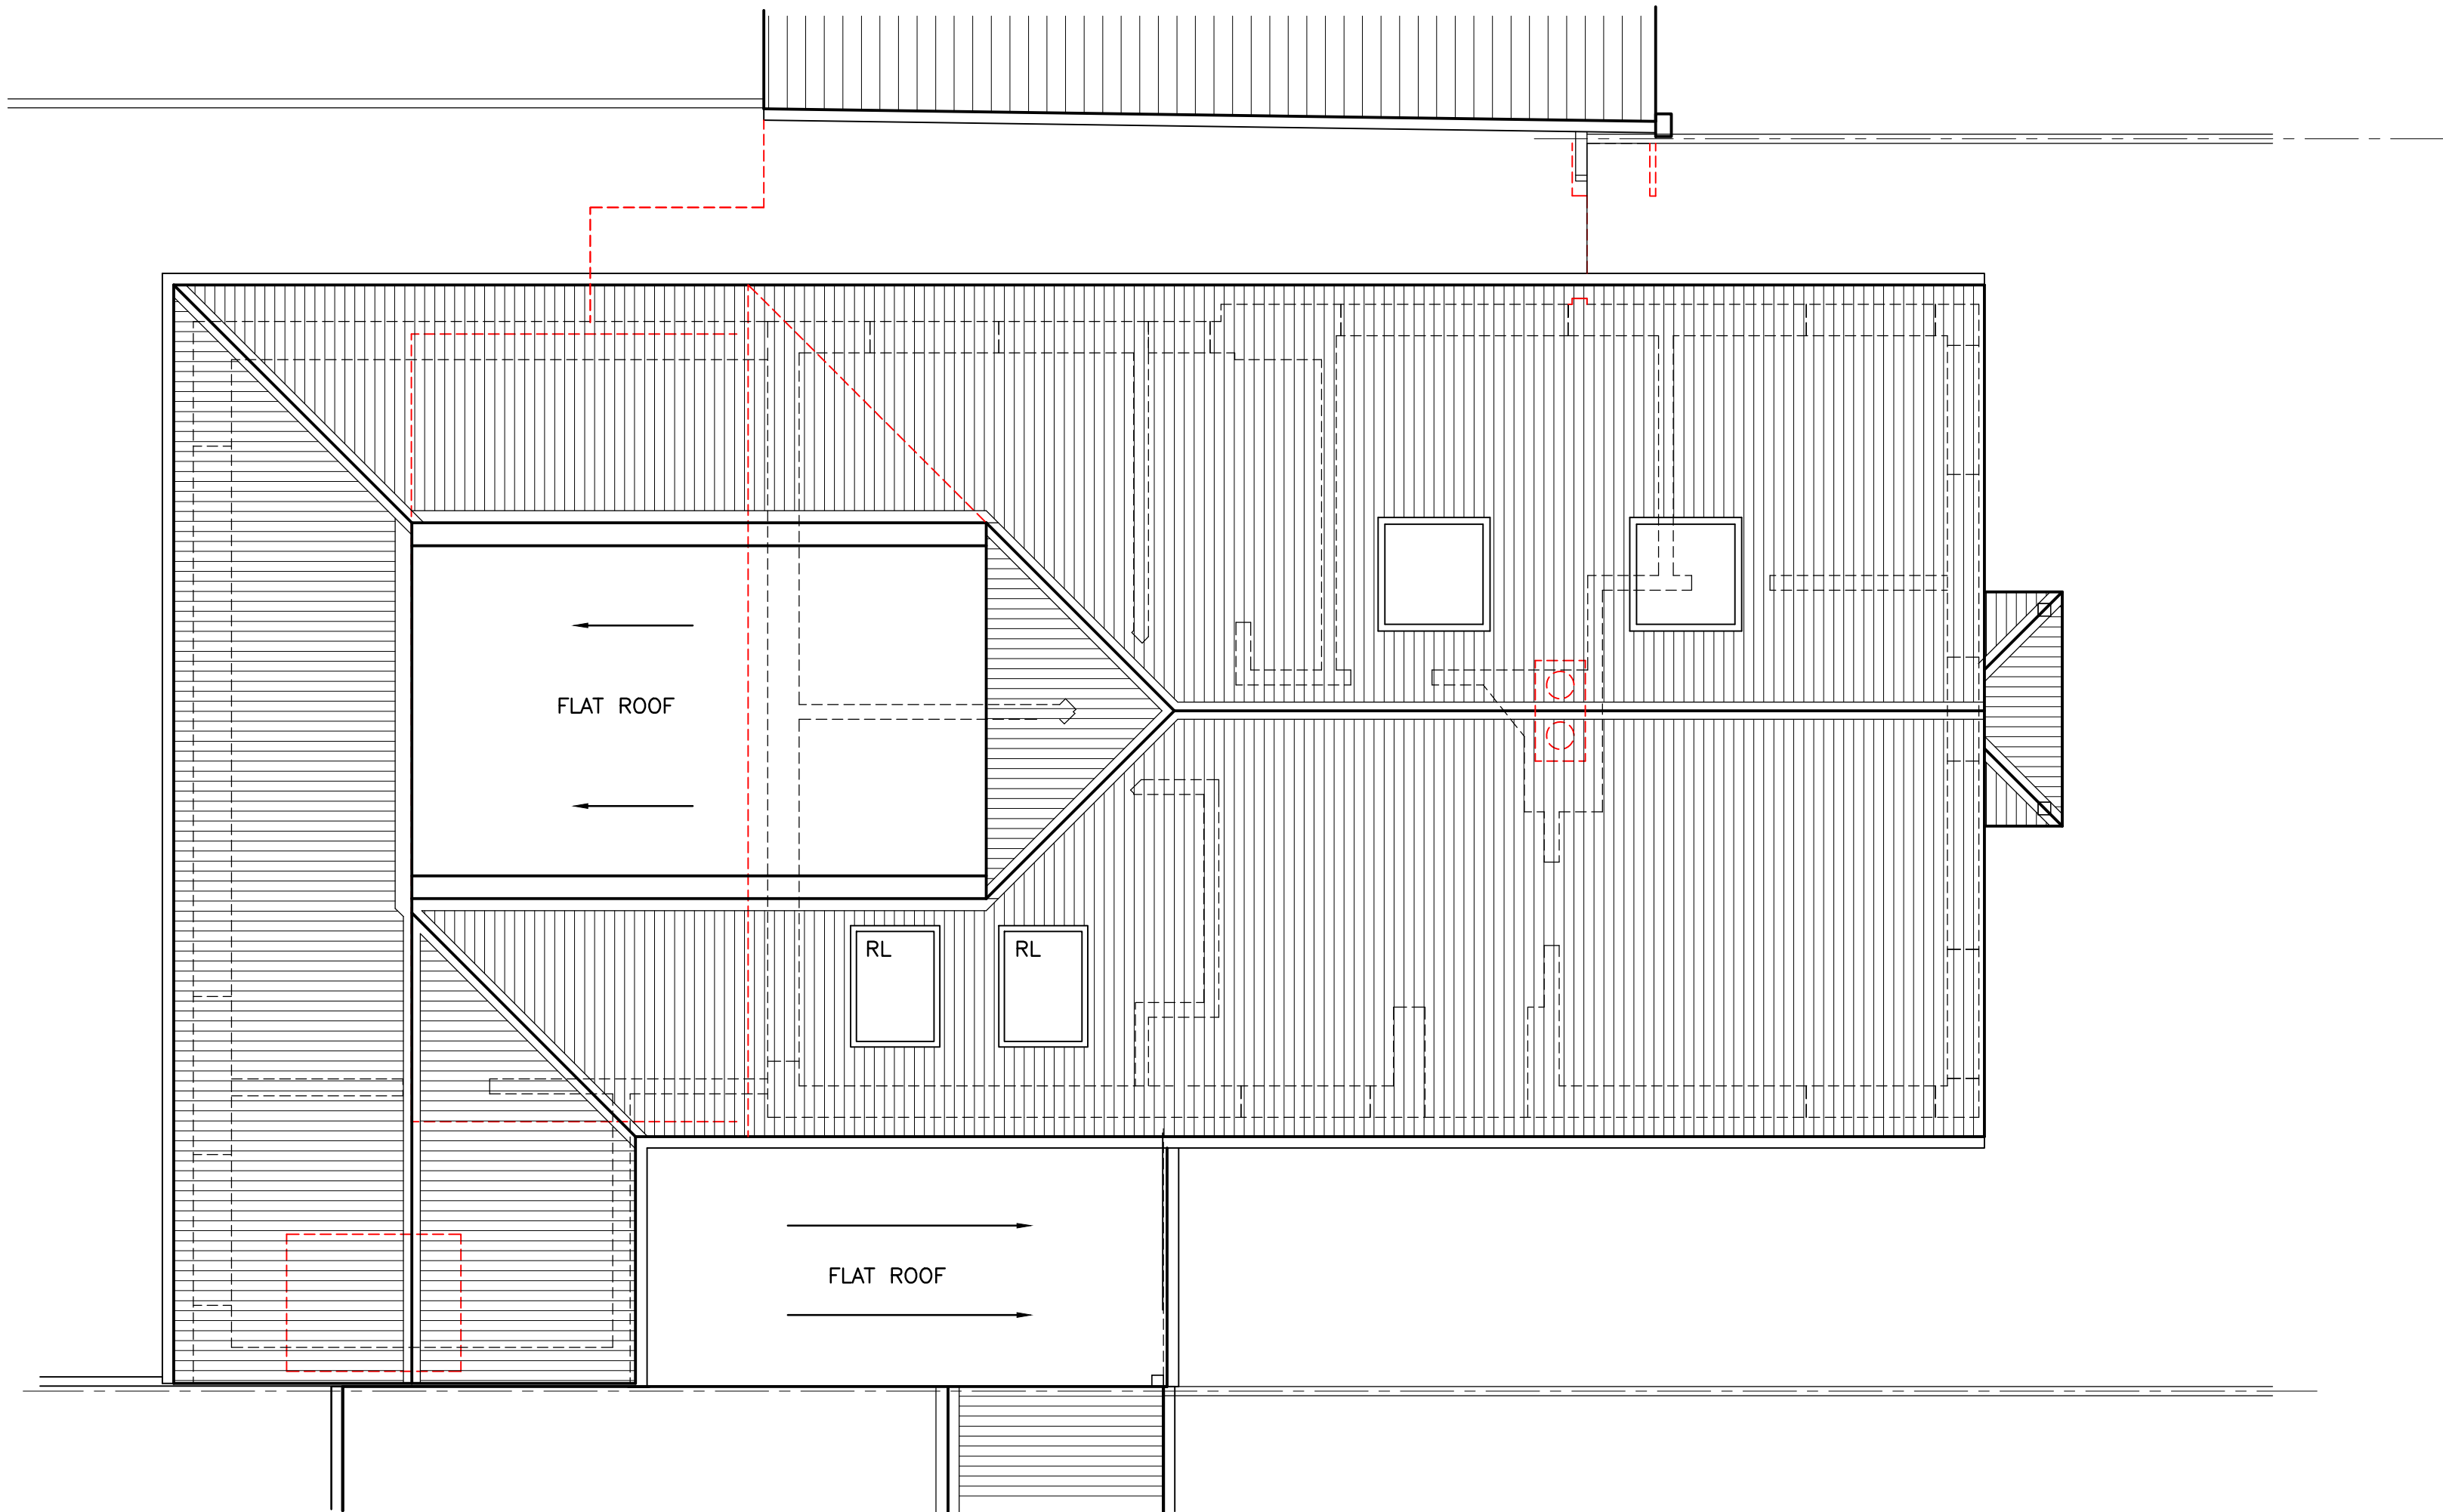
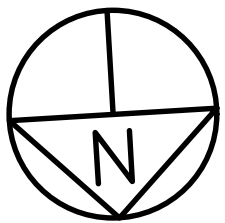


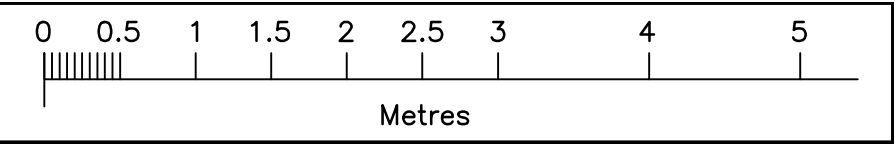

R O O F L A Y O U T

P R O P O S E D

23.12.21	PLANNING ISSUE	C
13.12.21	FURTHER AMENDMENTS TO CLIENTS REQUIREMENTS	B
24.05.21	LAYOUT AMENDED IN ACCORDANCE WITH CLIENTS REQUIREMENTS	A
Date	Revision	Ref.
MR & MRS McGONIGLE		
24 NORMANDY LANE EAST PRESTON WEST SUSSEX BN16 1LY		
PROPOSED ROOF LAYOUT		
Scale 1:50 (A2)	Drg. No.	
Date MAY 2021	21-09/P2 ^C	
Drawn By PDE	P.D. ELKINS DRAWING SERVICES LIMITED 140 Kingston Road Ewell Surrey KT17 2ES Tel. 020 8873 3138 e-mail. elkinsdraw@aol.com	