


Proposed Street Elevation 1:200

Indicative plan 1:500

| no. | date     | description       | by |
|-----|----------|-------------------|----|
| A   | 26.08.15 | Client Amendments | SM |
| B   | 17.08.15 | Mixed Amendments  | SM |

revisions

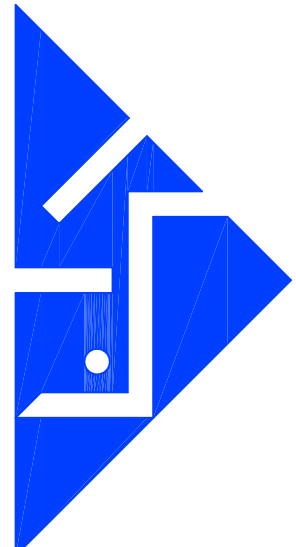

80a High Street    Steyning    West Sussex    BN44 3RD  
T : 01903 814009    F : 01903 816901  
E : [office@kaltld.com](mailto:office@kaltld.com)    W : [www.kaltld.com](http://www.kaltld.com)

E: [office@ktaltd.com](mailto:office@ktaltd.com) W: [www.ktaltd.com](http://www.ktaltd.com)

E: [office@ktaltd.com](mailto:office@ktaltd.com) W: [www.ktaltd.com](http://www.ktaltd.com)

|            |                                                         |
|------------|---------------------------------------------------------|
| client     | Jason Richardson                                        |
| job        | Hascombe<br>Tamarisk Way<br>East Preston<br>West Sussex |
| dwg no.    | 1043, 10b                                               |
| title      | Proposed Street Elevation                               |
| drawn by   | SM                                                      |
| checked by | KT                                                      |
| scale      | 1:1,200 & 1:500 @ A1                                    |
| date       | 05.08.15                                                |

job  
Hascombe  
Tamarisk Way  
East Preston  
West Sussex

dwg no. 1043.10b

| title                     |
|---------------------------|
| Proposed Street Elevation |

drawn by SMchecked by KT

|       |                    |
|-------|--------------------|
| scale | 1:200 & 1:500 @ A1 |
|-------|--------------------|

date 05.08.15