


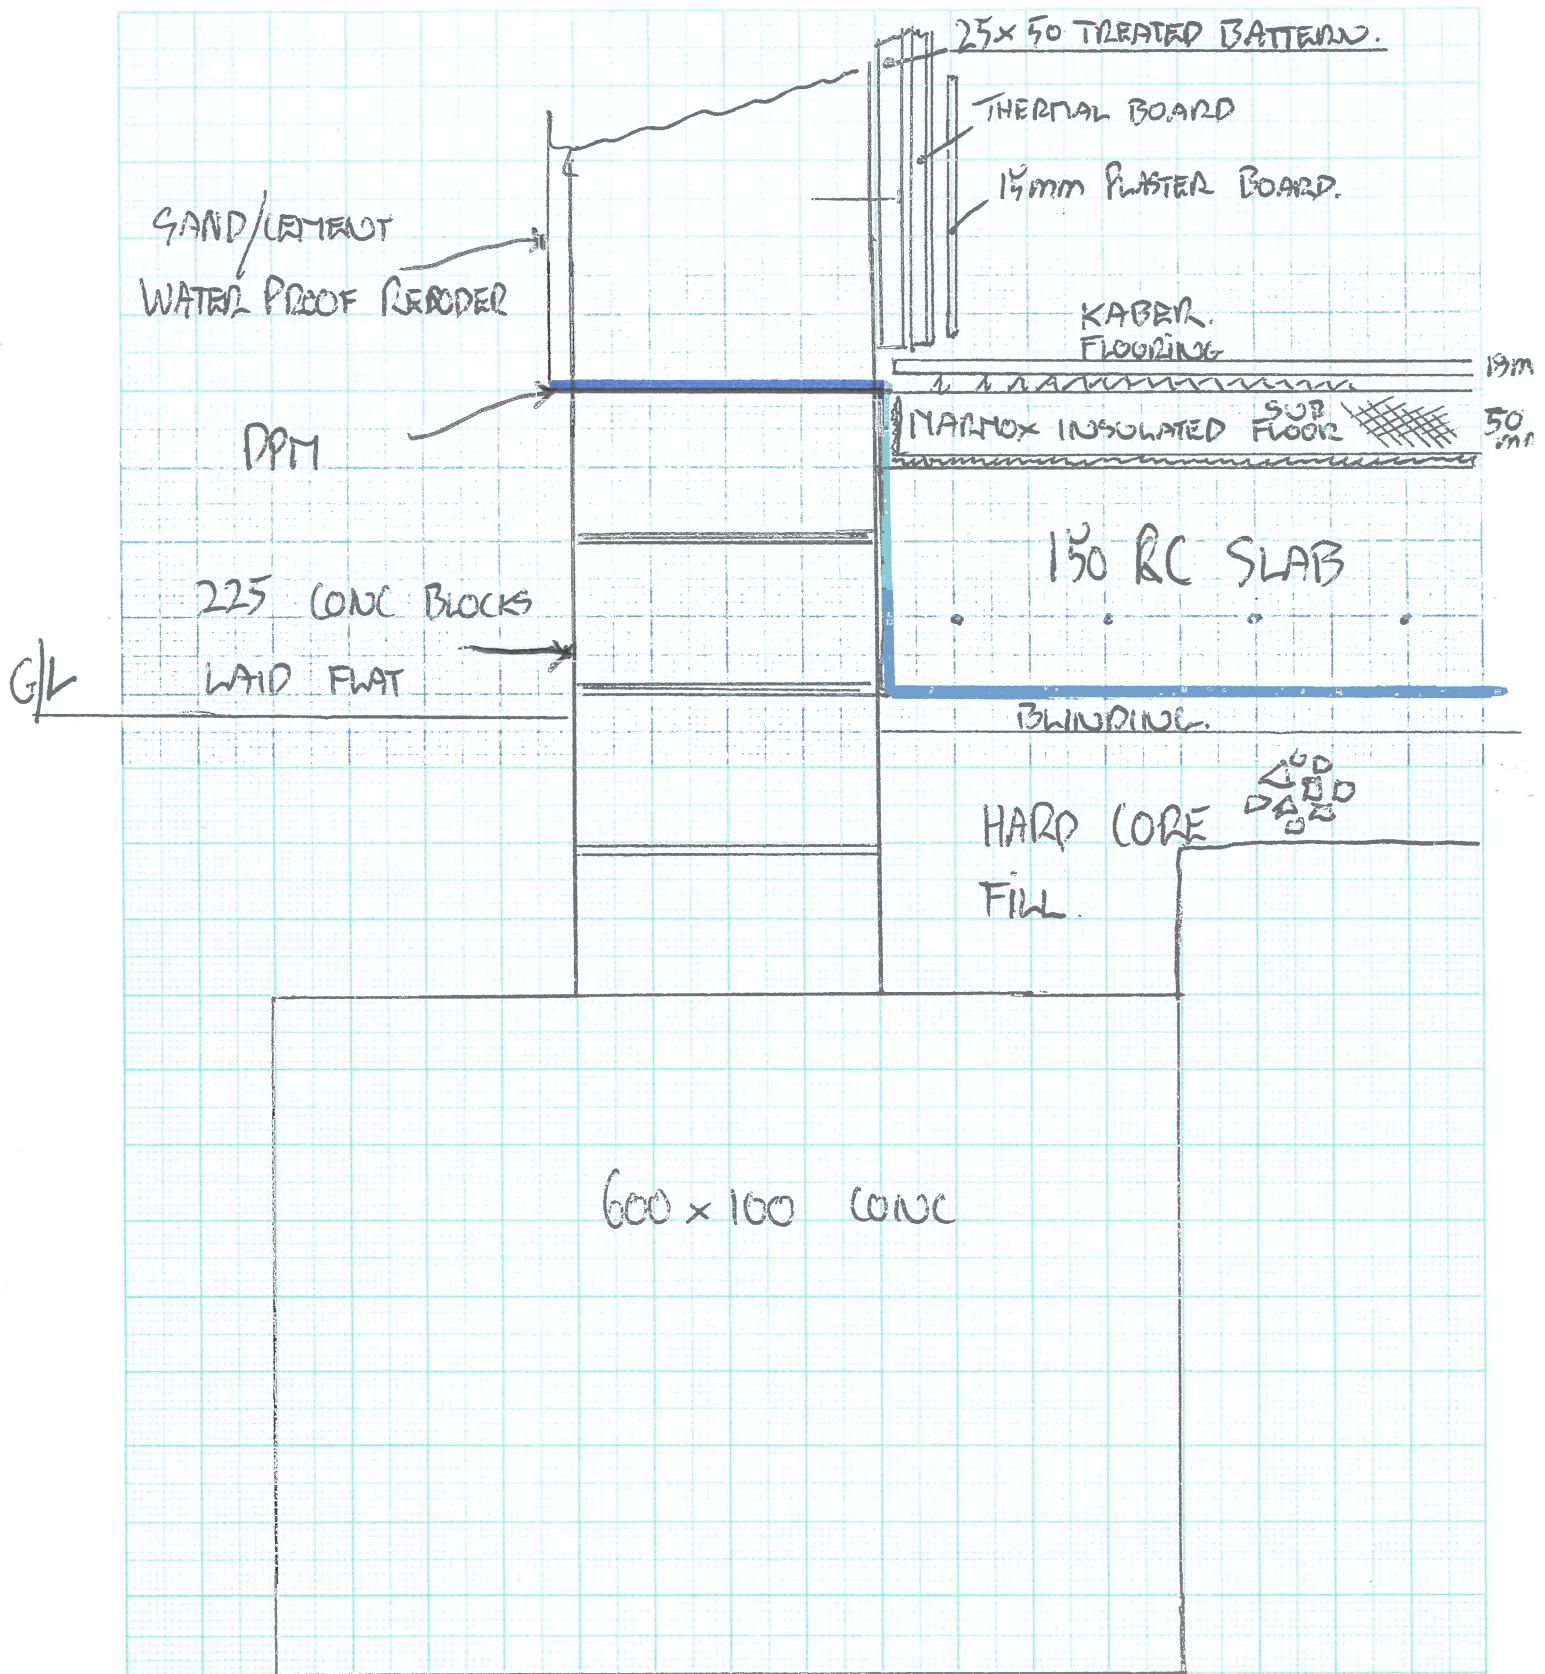

SECTION
NOT TO SCALE.