


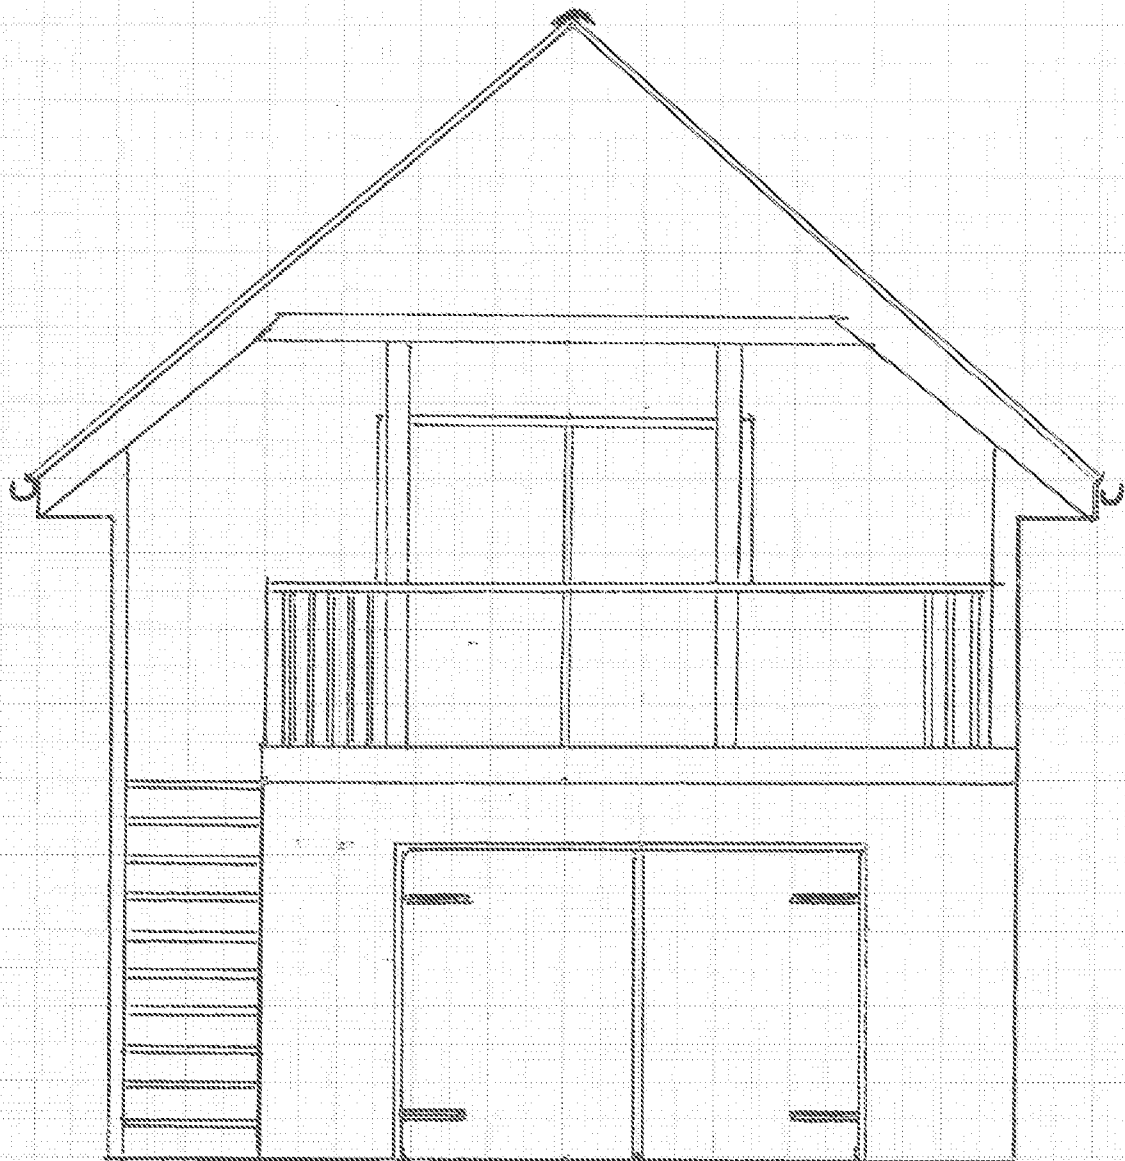

EXISTING FRONT(S)
ELEVATION
SCALE: 1:50